



Existing House Showing Demolished
To Enable new House to be built

Works Complete

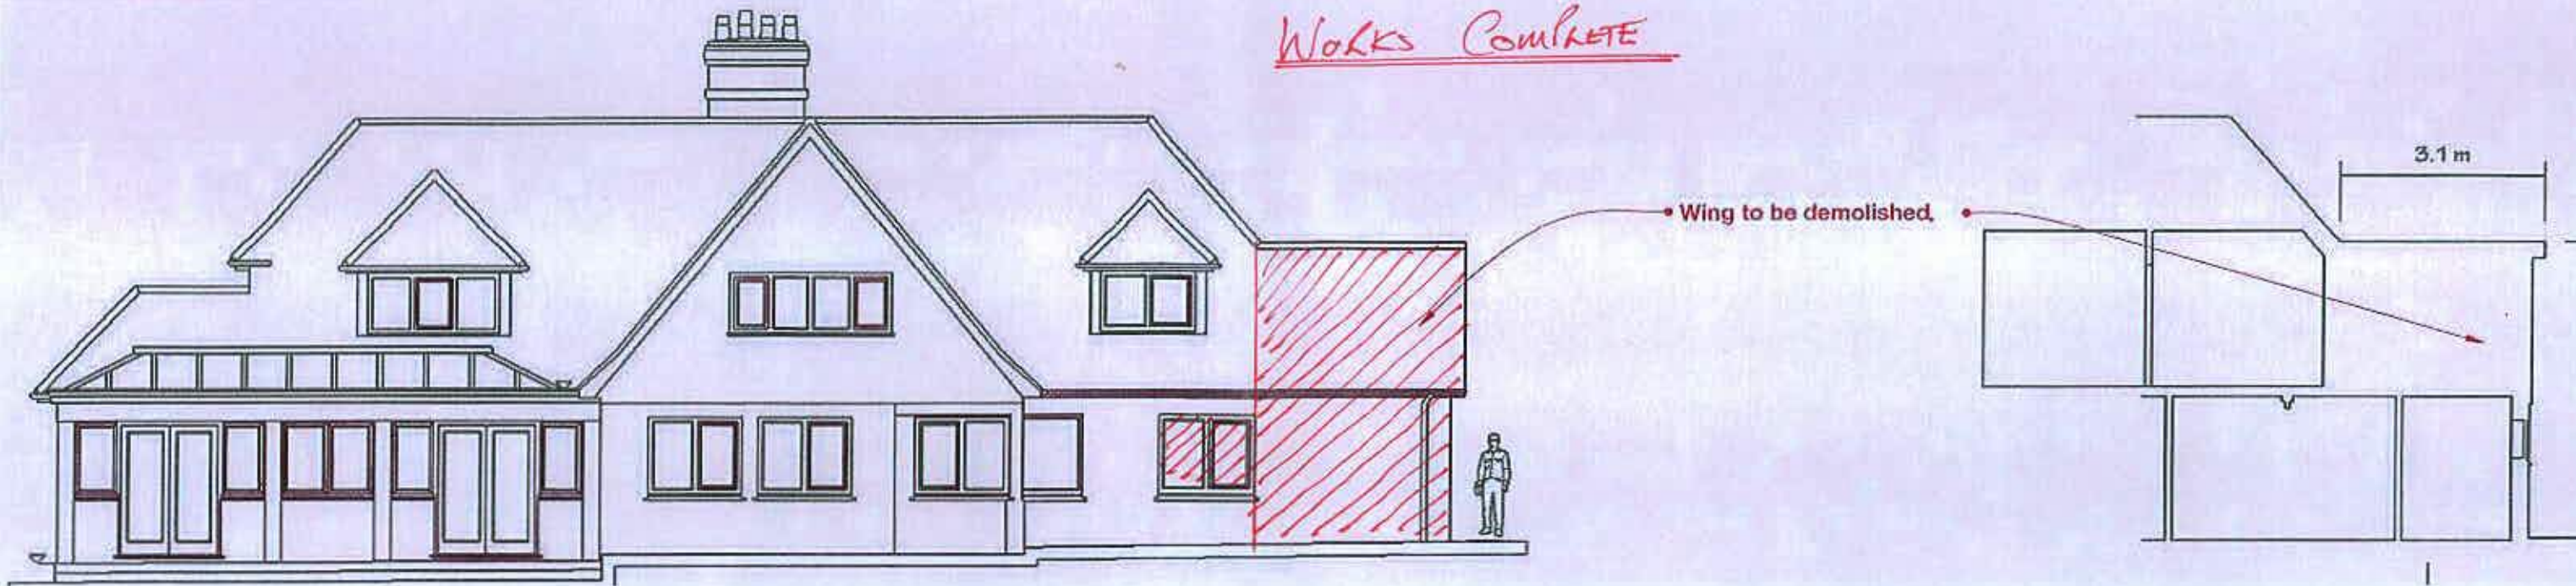

Existing South Elevation and Section A

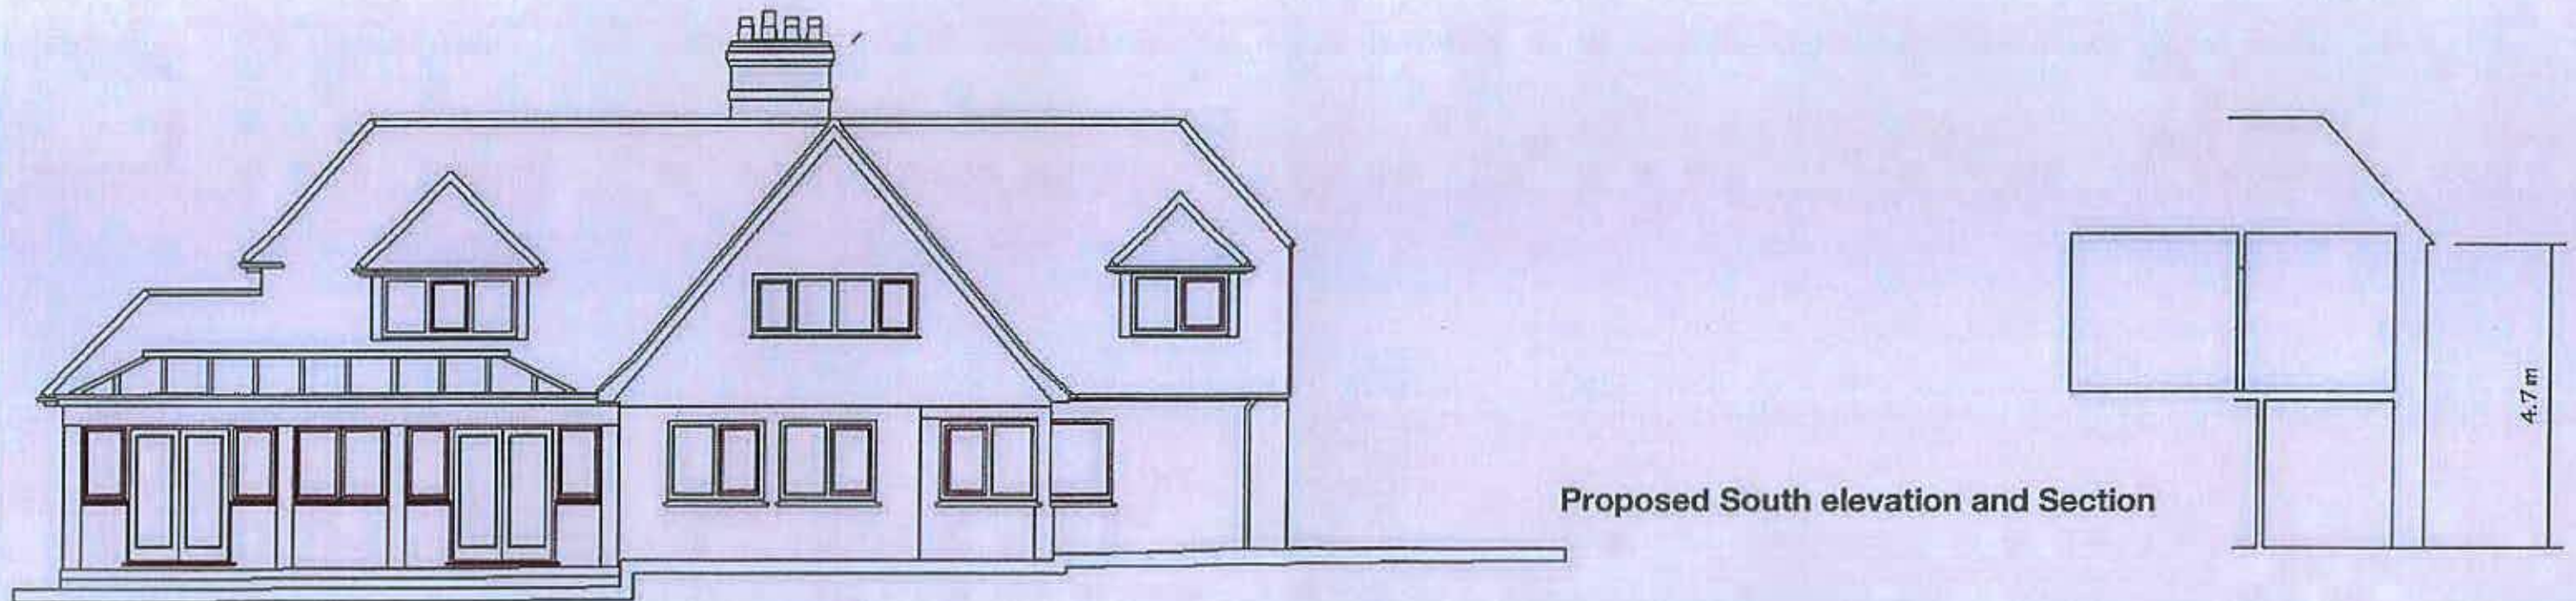

Proposed South elevation and Section

Existing House Alteration 1:100