
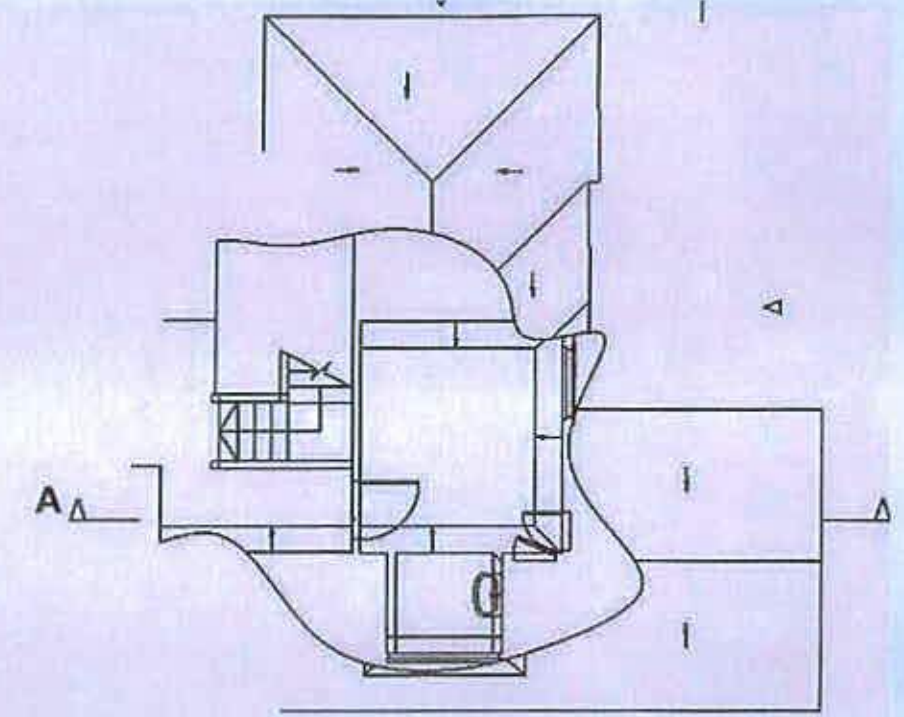




Existing House Showing Section Demolished
To Enable new House To Be Built

WORKS COMPLETE

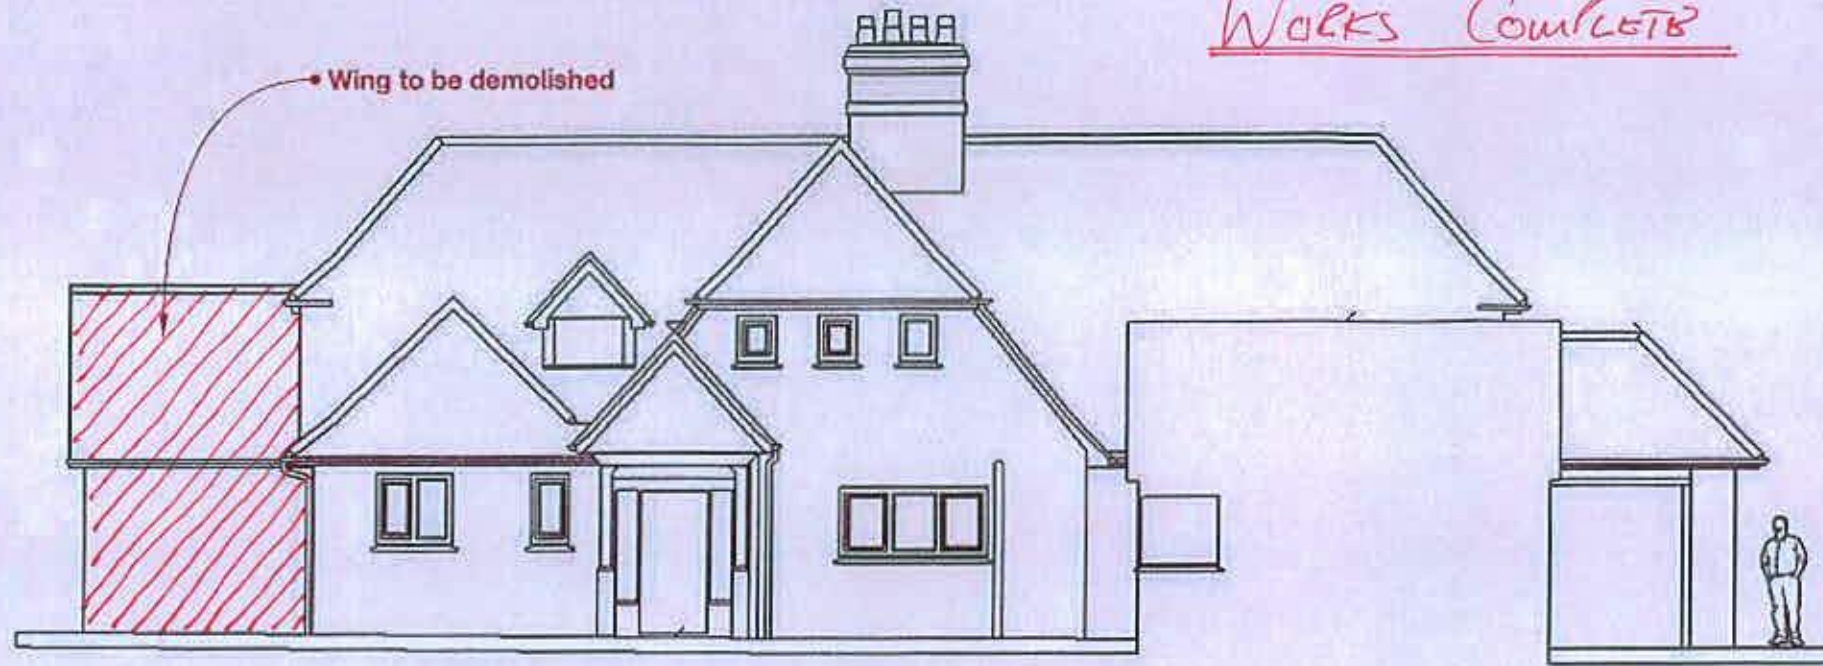

Existing North Elevation

Existing First Floor

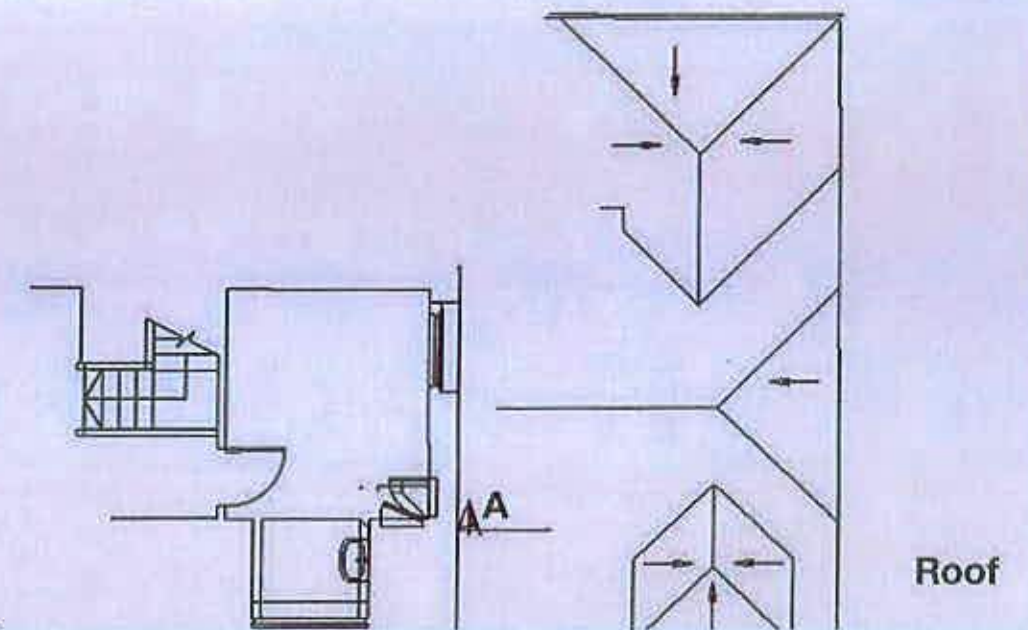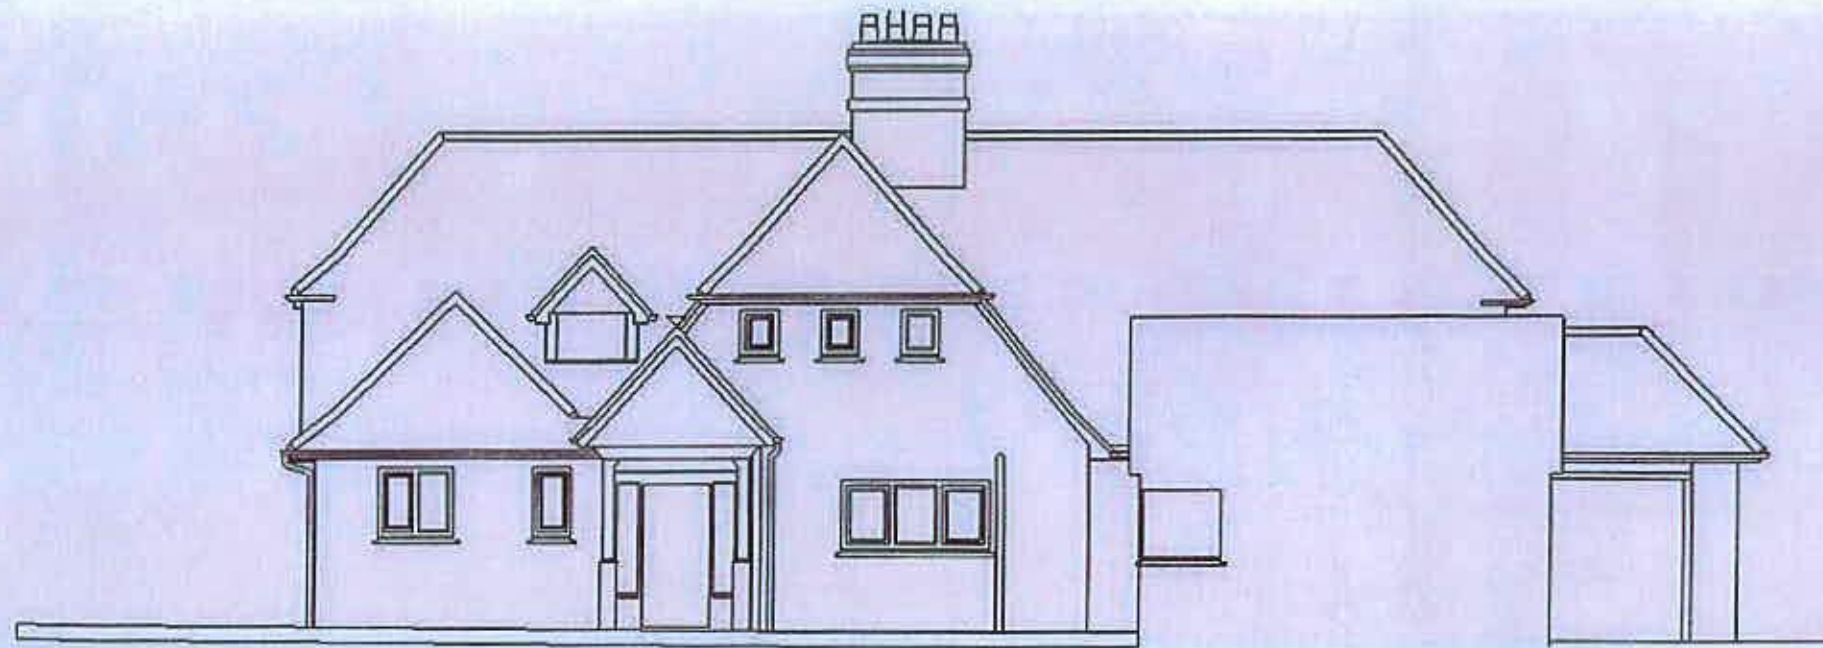

Proposed North Elevation

Proposed First Floor

Existing House Alteration 1:100