



EXISTING HOUSE SHOWING SECTIONS DEMOLISHED
TO ENABLE NEW HOUSE TO BE BUILT


WORKS COMPLETE

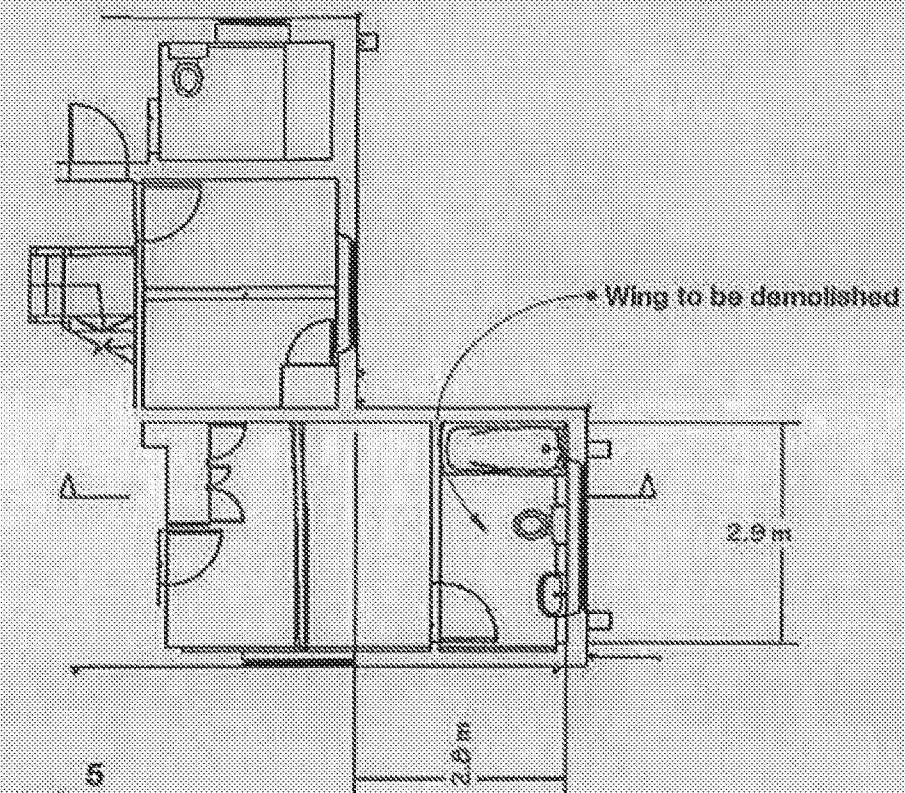


Existing

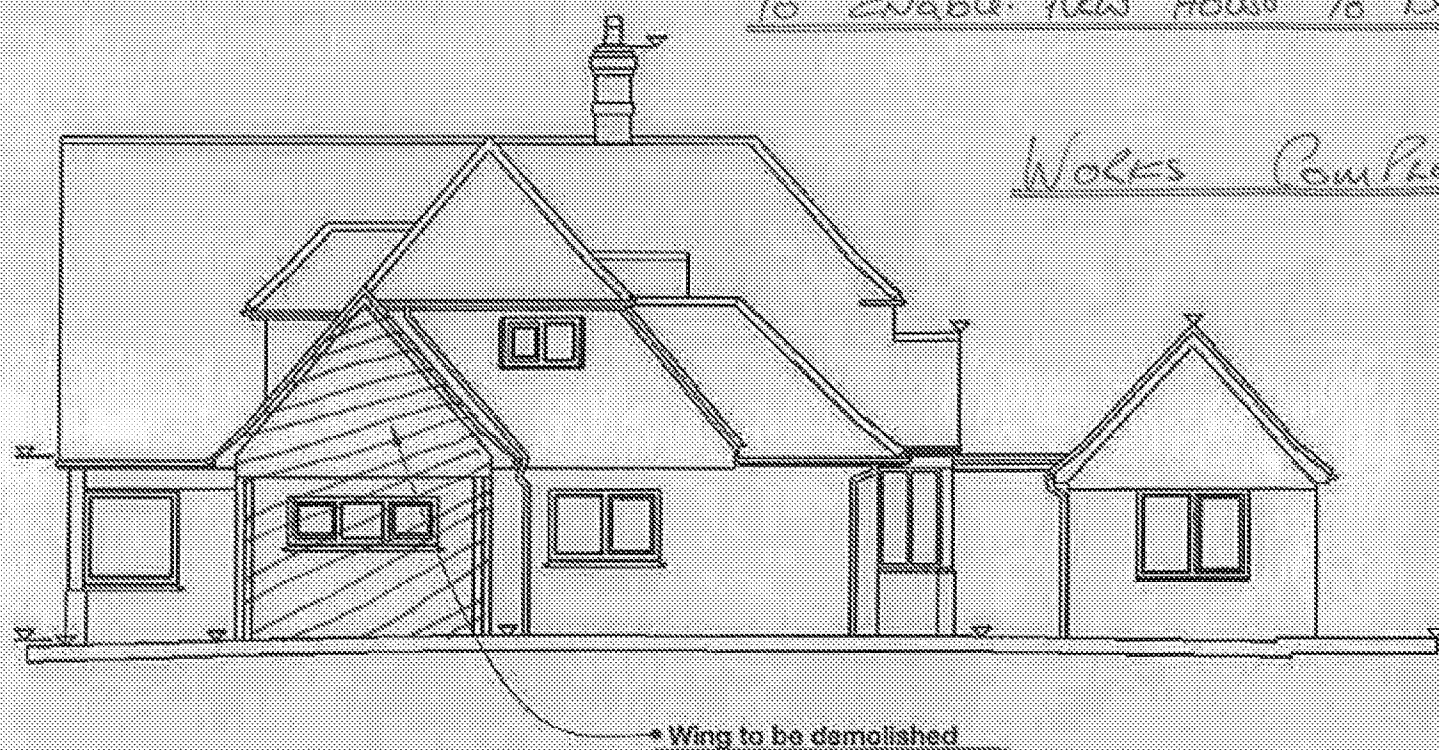

Existing East Elevation

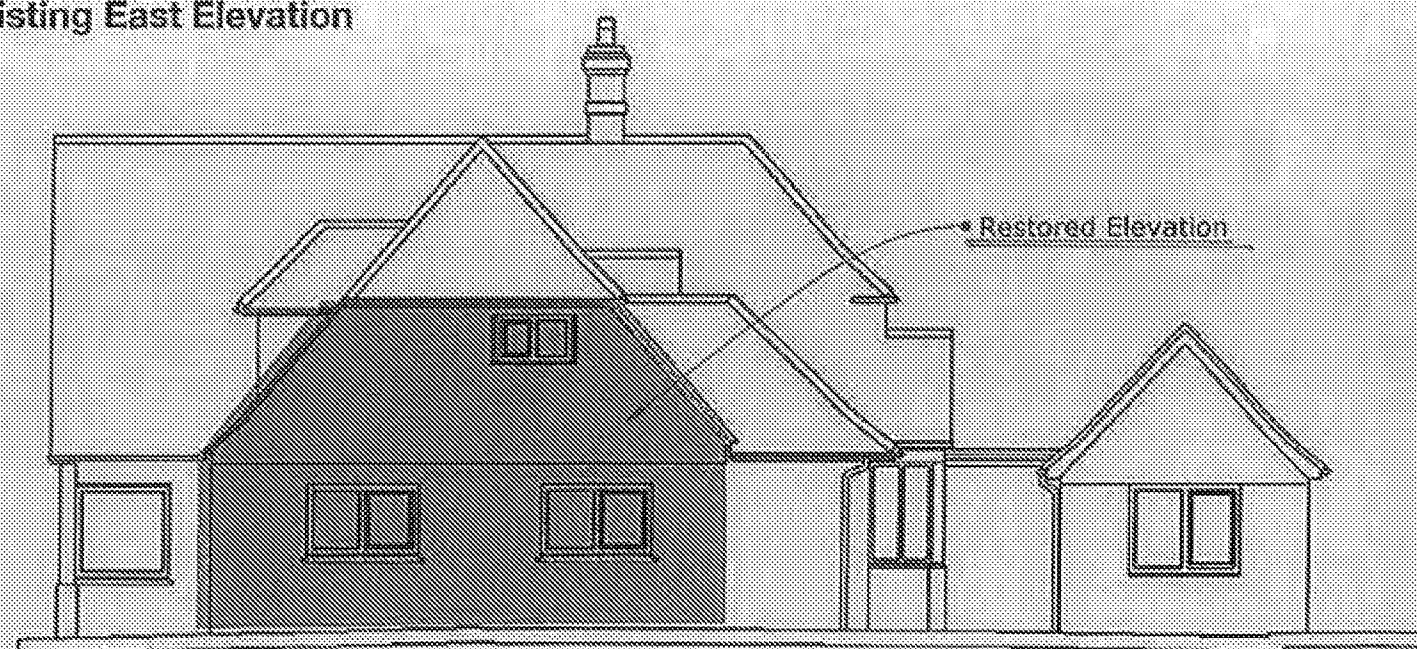

Proposed East Elevation

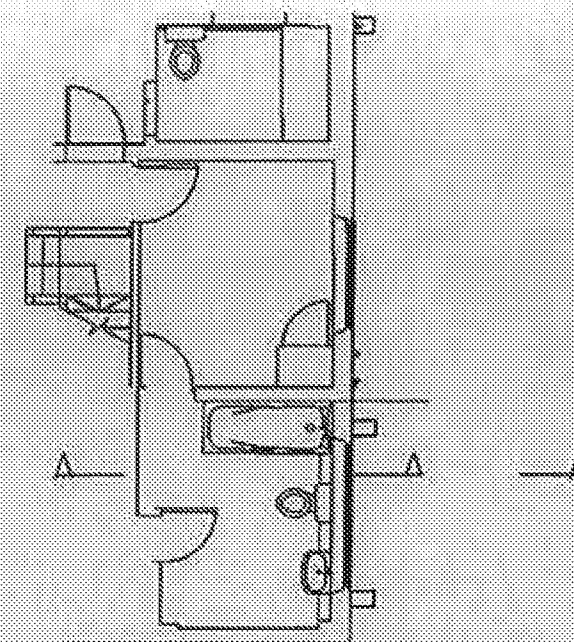

Proposed

Existing House Alteration 1:100 @a3