


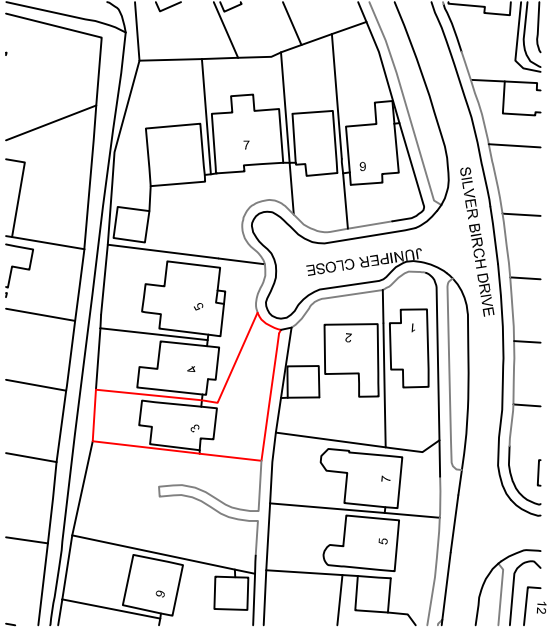

Your Home Plans Ltd Chichester Enterprise Centre, Terminus Road, Chichester, PO19 8TX 01243 908064 june@yourhomeplans.co.uk		3 Juniper Close Middleton on Sea West Sussex PO22 6SD	
Location Map		Drawing No: L01	
		Project Number: 3JUN21	
		Date: 6th October 2021	
Drawn By: Your Home Plans Ltd		Scale: 1:1250	
Checked By: JEG		A4	