


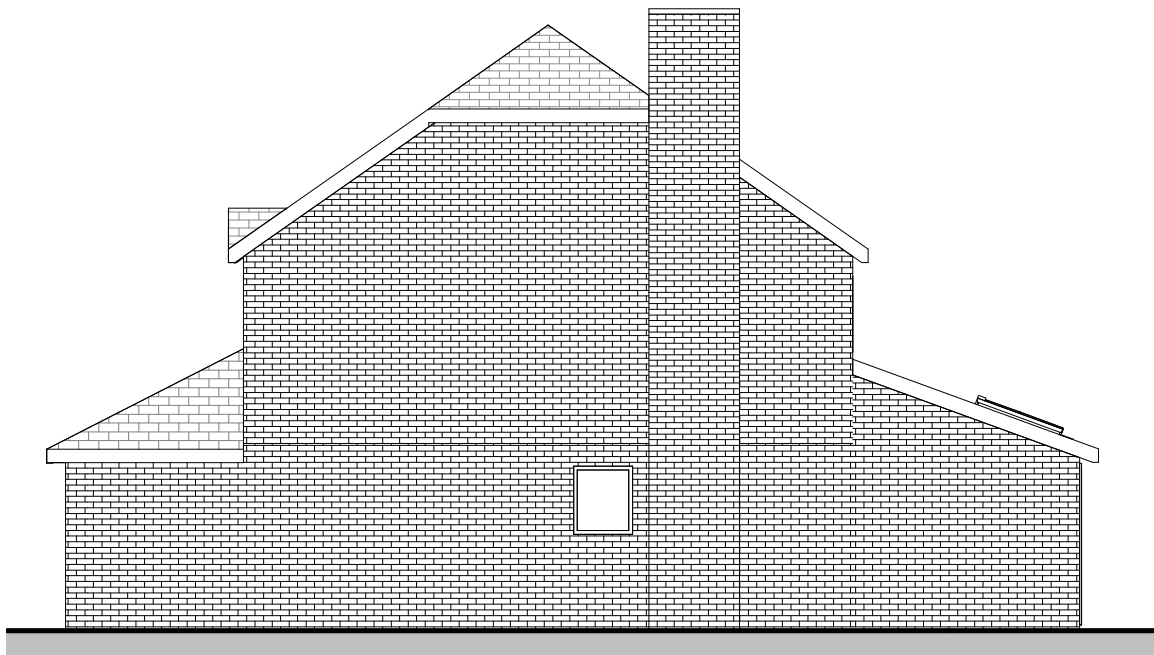

Proposed North Elevation
1 : 100




Proposed West Elevation
1 : 100

Materials to
match existing



Proposed South Elevation
1 : 100

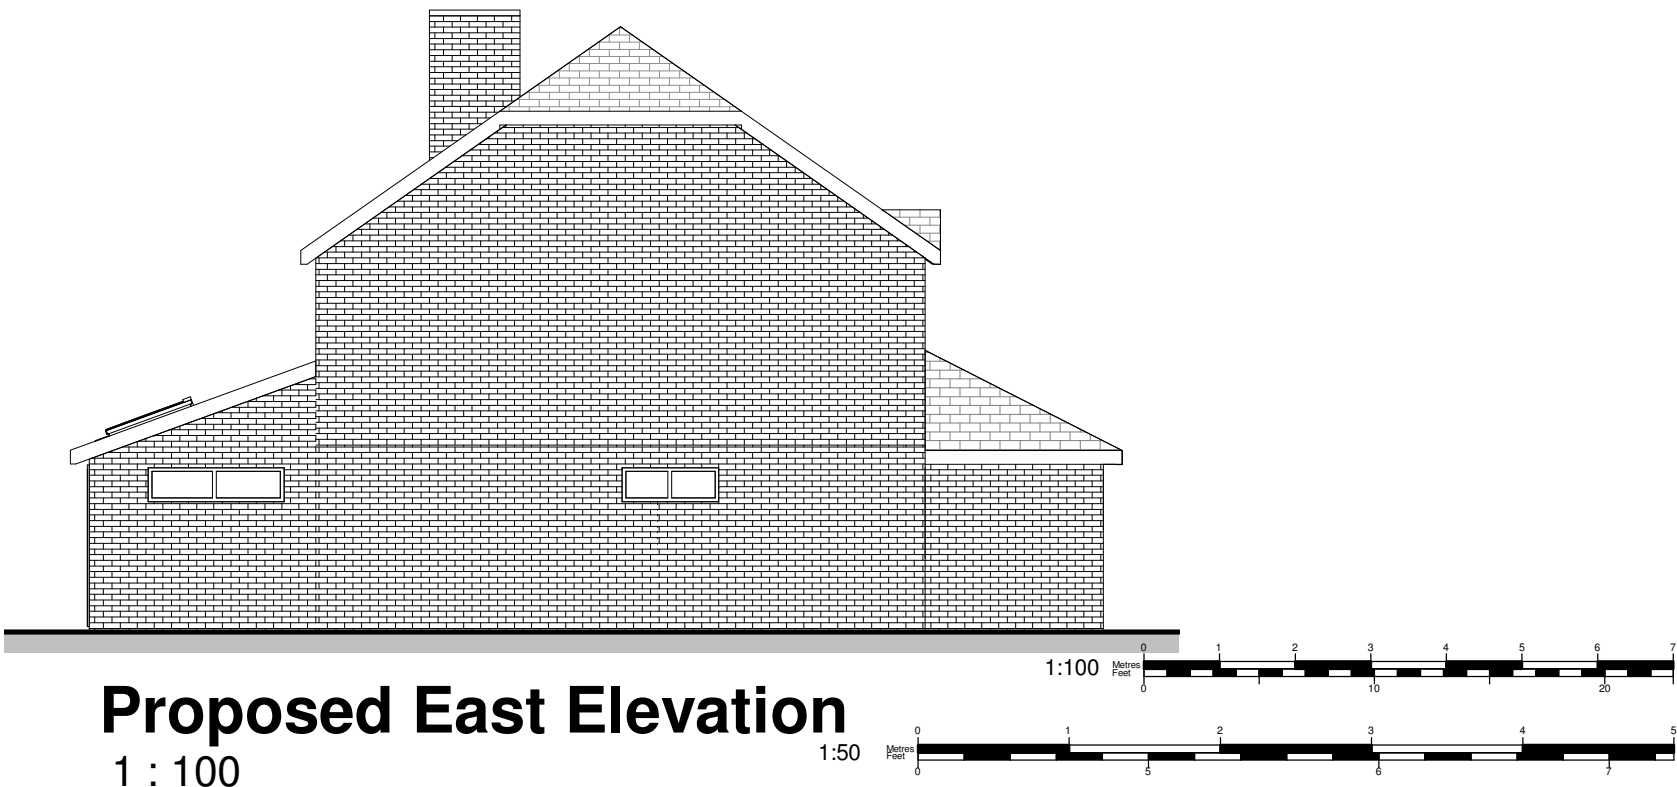

Proposed East Elevation
1 : 100