





Existing East Elevation in Context 1:200@ A3

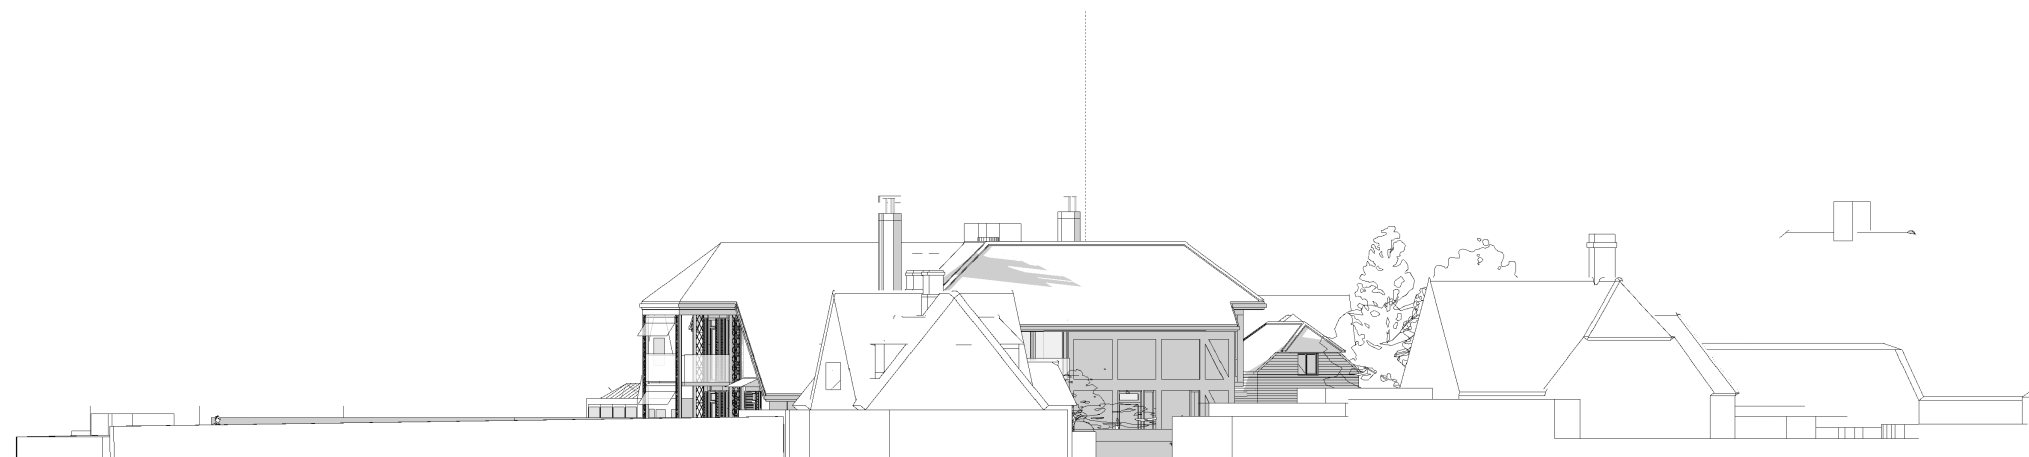

For Levels please refer to Drawings 16-21

Proposed East Elevation in Context 1:200@ A3

Planning Application: 46a Sea Lane Middleton On Sea West Sussex 1 December 2018

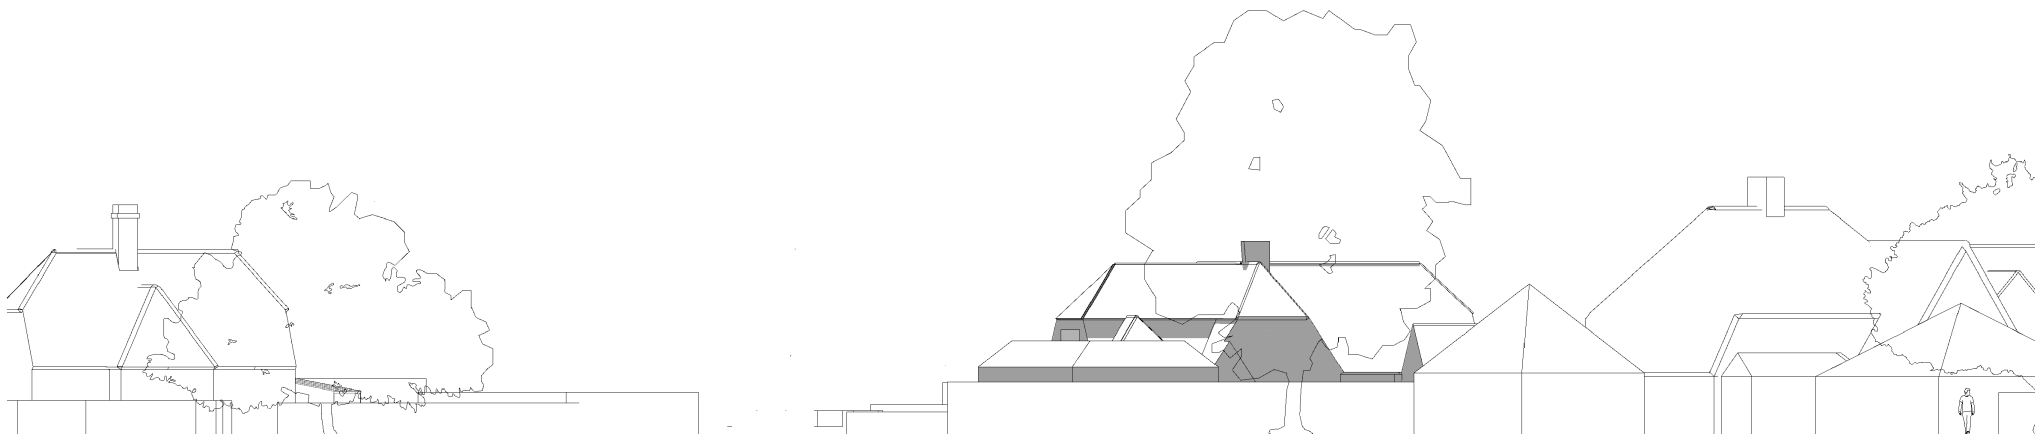


Existing North Elevation 1:200@ a3 1:100@a1




For Levels please refer to Drawings 16-21

Proposed North Elevation 1:200@ a3 1:100@a1

Planning Application: 46a Sea Lane Middleton On Sea West Sussex 1 December 2018

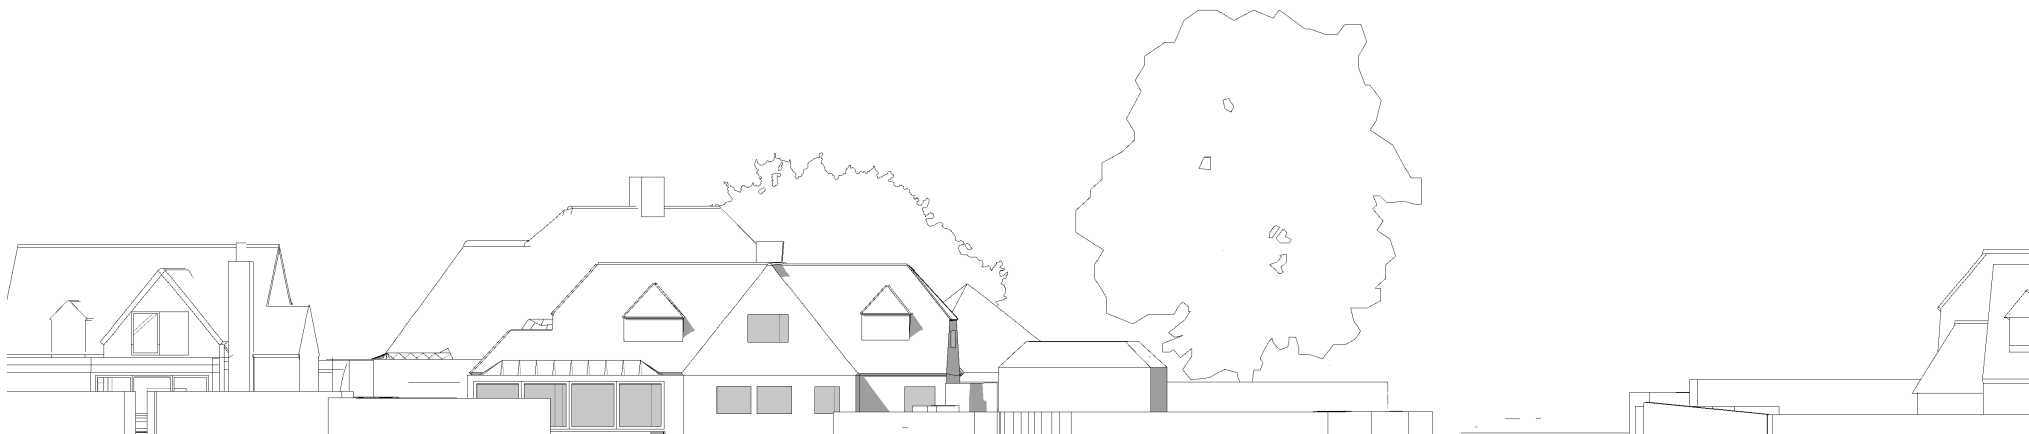

Existing South Elevation in Context 1:200@ a3 1:100@a1

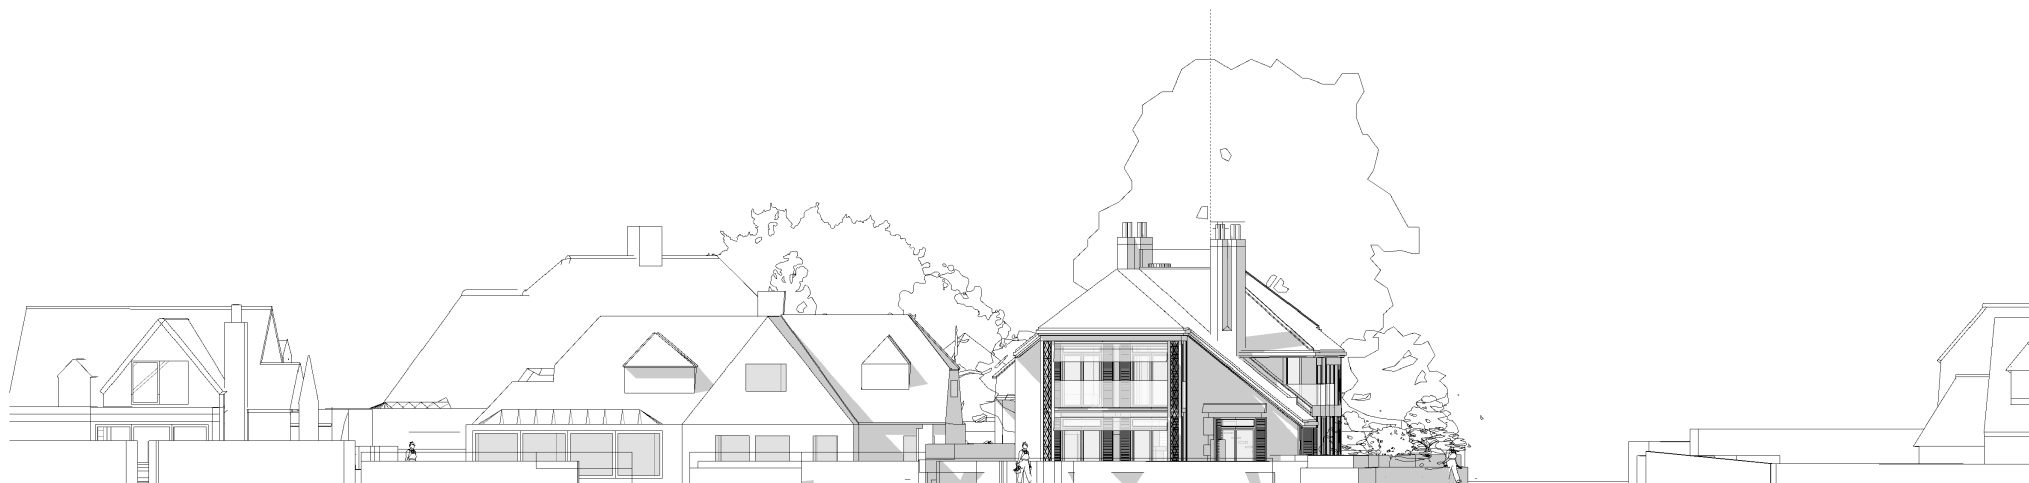

For Levels please refer to Drawings 16-21

Proposed South Elevation in Context 1:200@ a3 1:100@a1

Planning Application: 46a Sea Lane Middleton On Sea West Sussex 1 December 2018



NB: Trees and hedges are indicative of the street character

Planning Application: 46a Sea Lane Middleton On Sea West Sussex 1 December 2018