



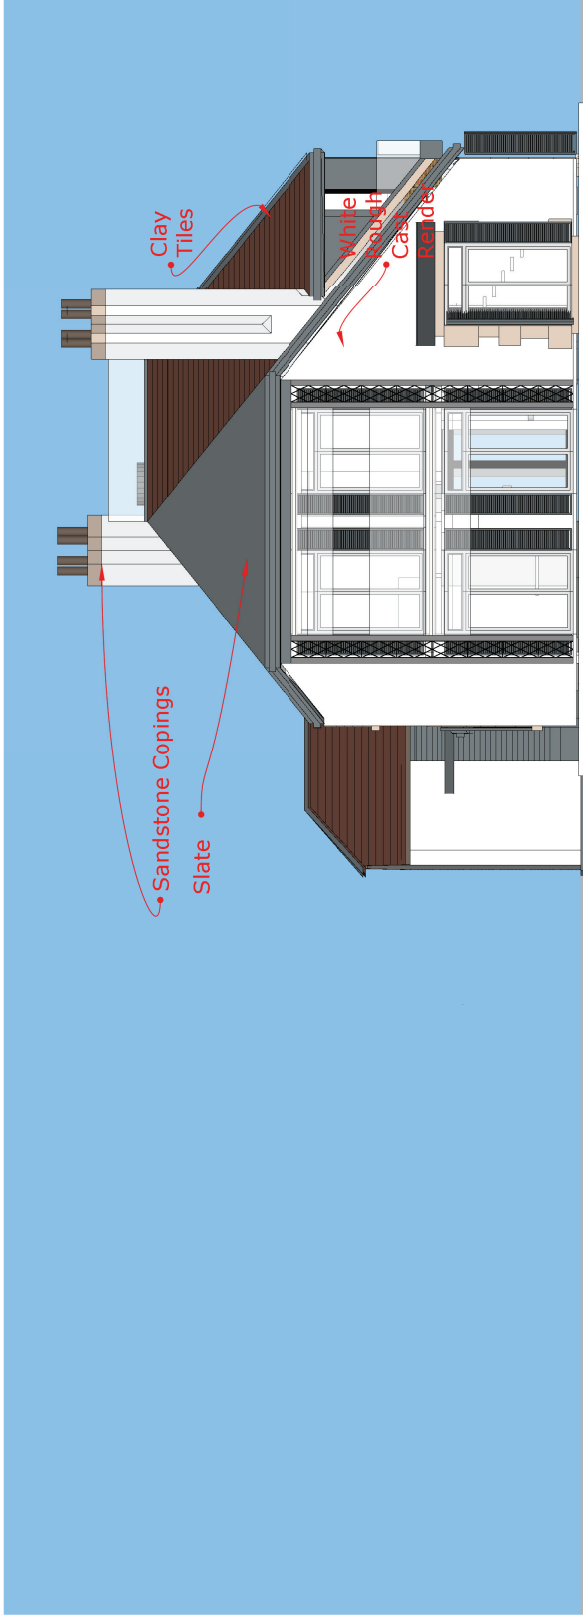

Elevation Materials
South

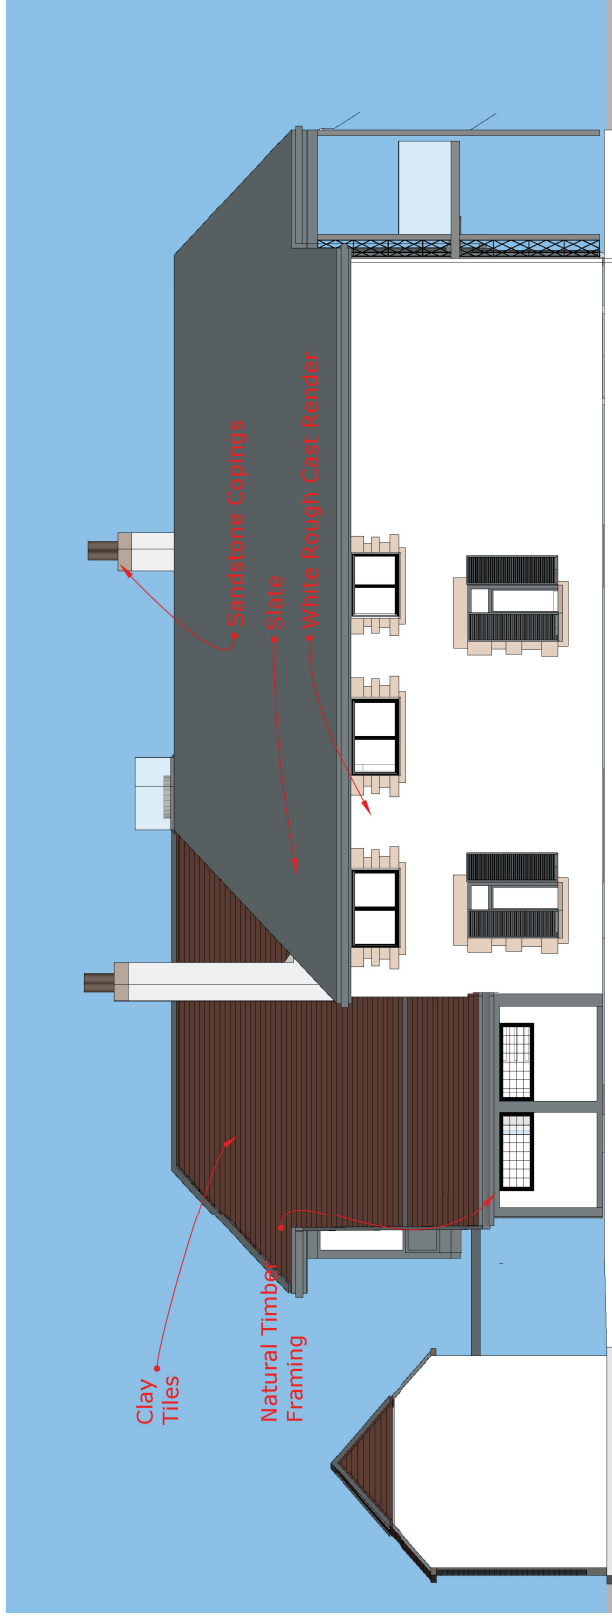

Elevation Materials
East