


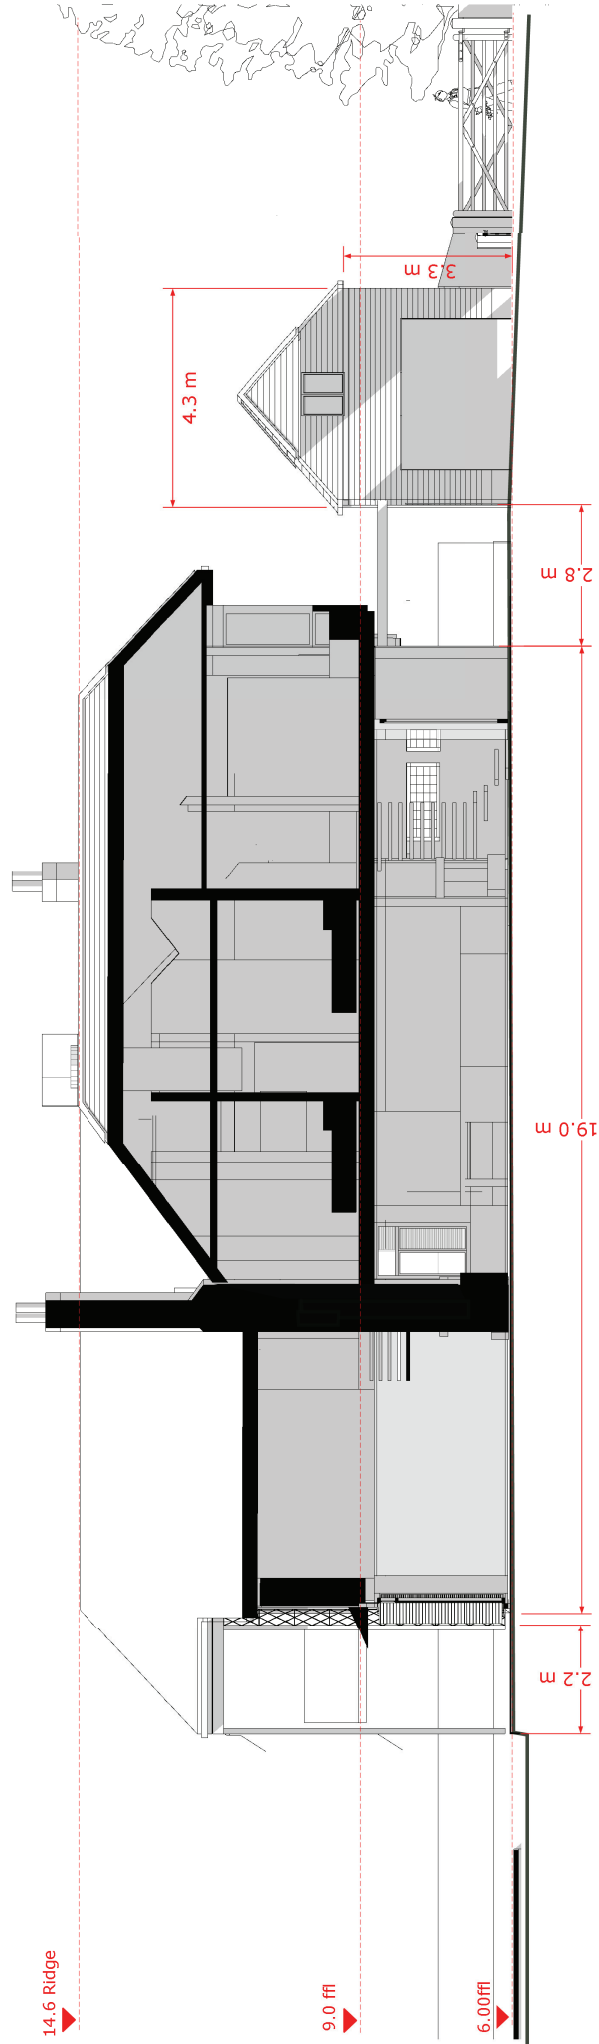

Section BB 1:100@a3

Planning Application: 46a Sea Lane Middleton On Sea West Sussex 1 December 2018

TERRELL ARCHITECTURE: ARTHURS MISSION, SNOWSFIELDS, LONDON SE1 5SU CONTACT: JAMES BURLAND Mob: 07968162128 Email: j.burland@terrellgroup.net