



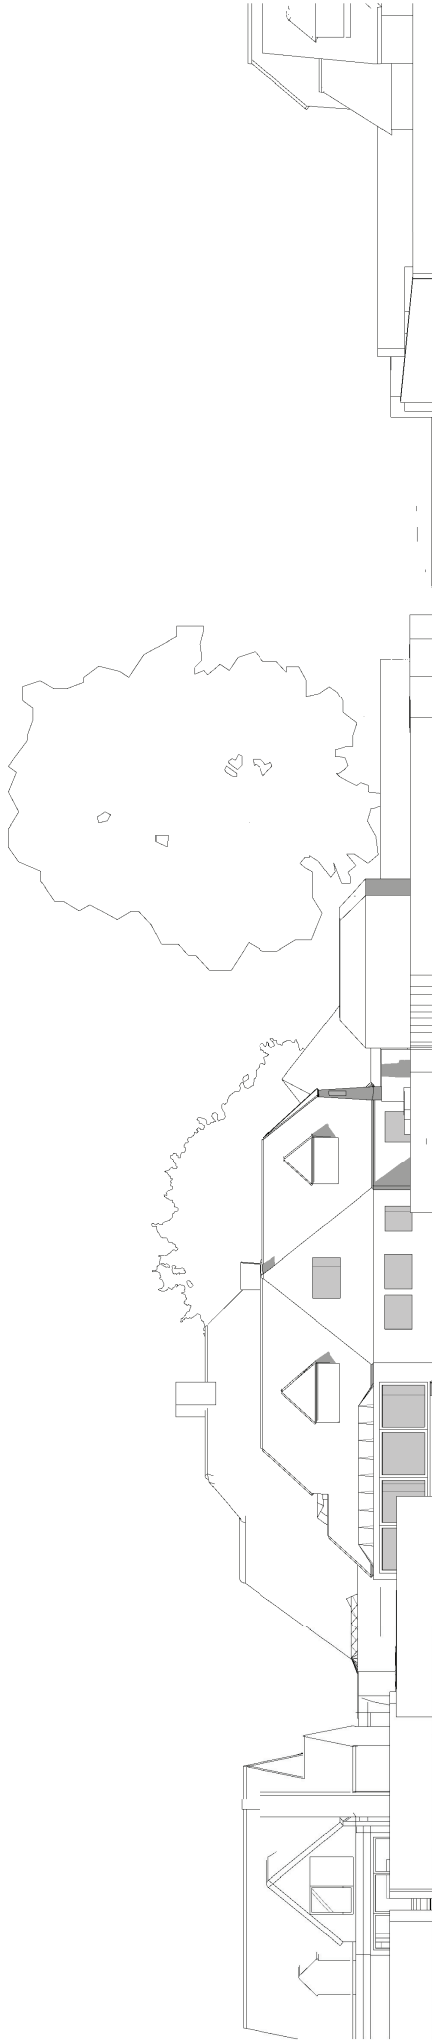

Existing South Elevation in Context 1:200@ a3 1:100@a1

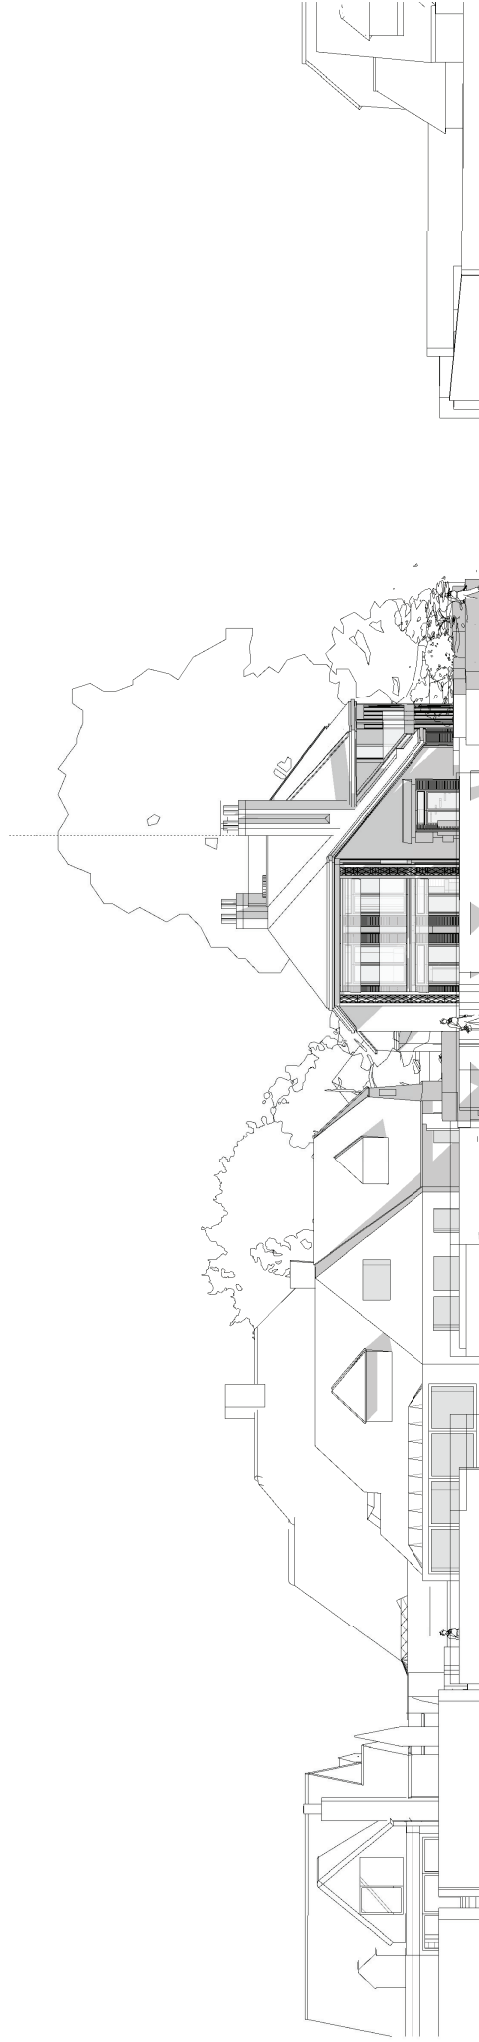

For Levels please refer to Drawings 16-21

Proposed South Elevation in Context 1:200@ a3 1:100@a1

Planning Application: 46a Sea Lane Middleton On Sea West Sussex 1 December 2018

TERRELL ARCHITECTURE: ARTHURS MISSION, SNOWFIELDS, LONDON SE1 5SU CONTACT: JAMES BURLAND Mob: 07968162128 Email: j.burland@terrellgroup.net