


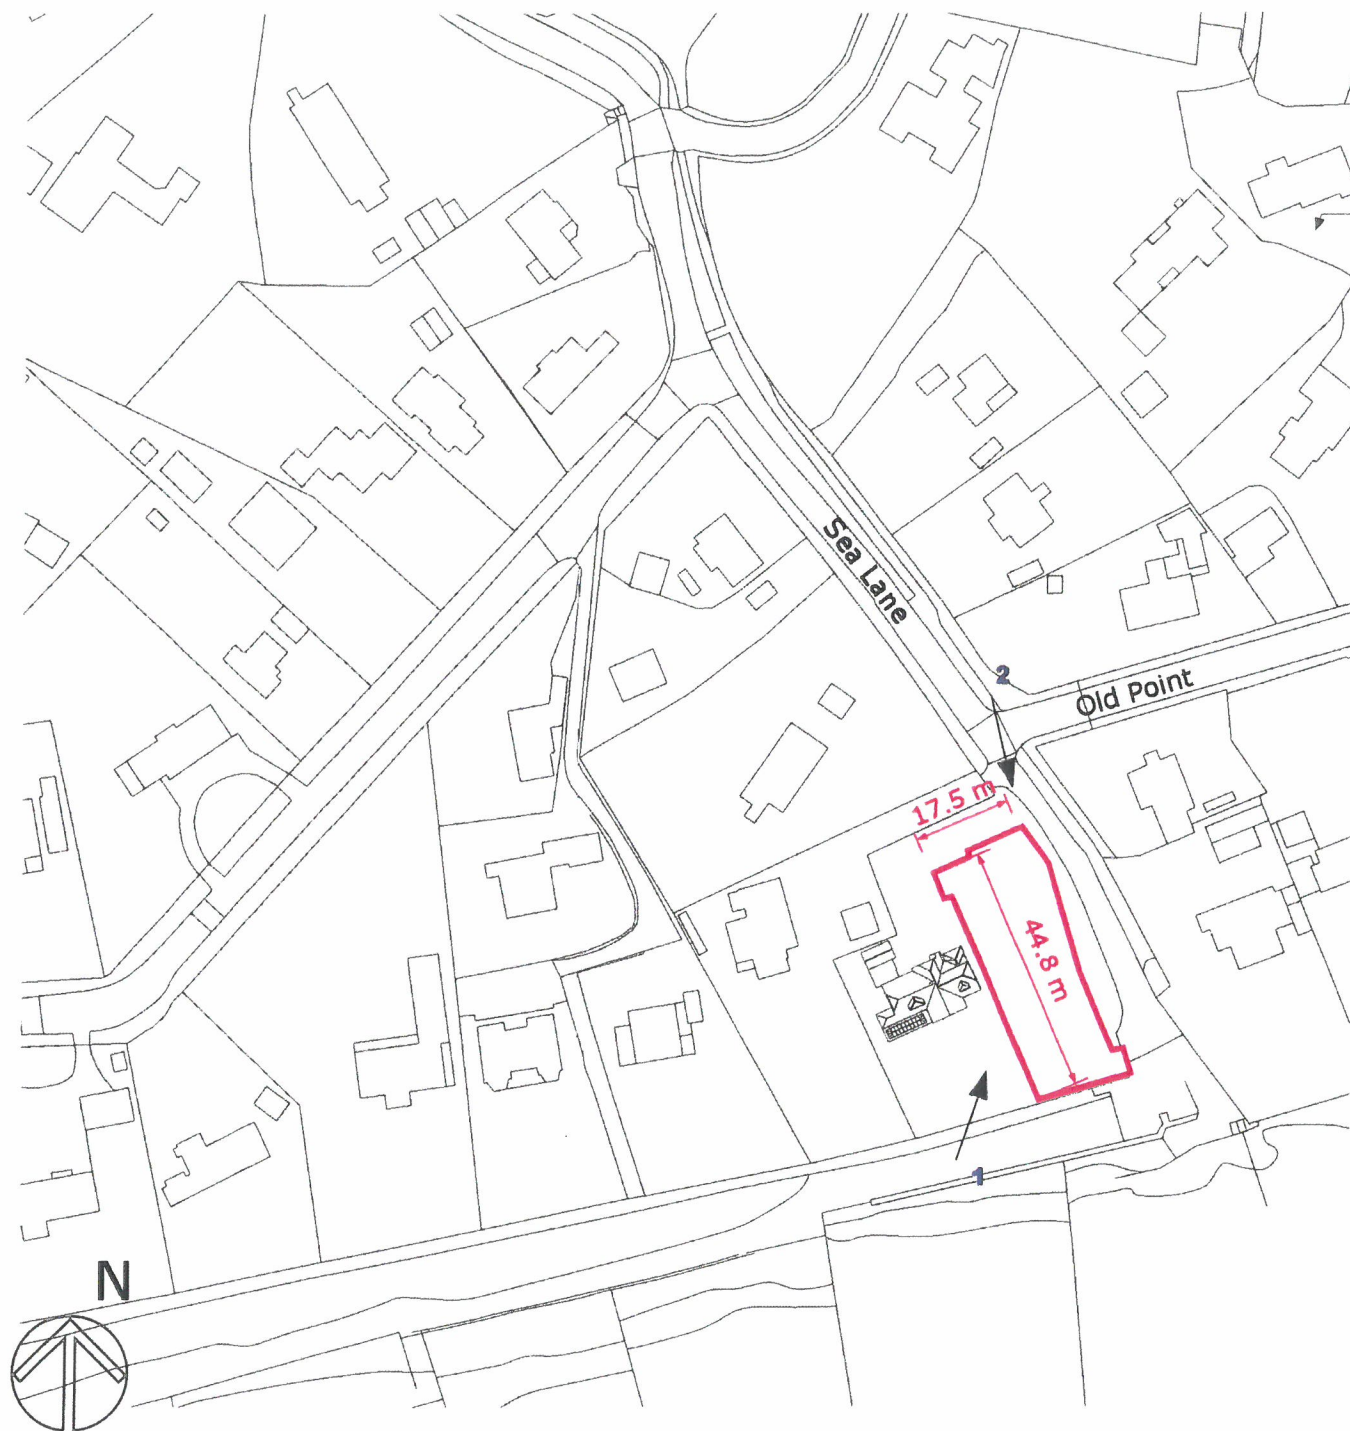

Site Location Proposed 1:1250 @A3



1



2

Site Photos

Planning Application: 46a Sea Lane Middleton On Sea West Sussex 1 December 2018 Rev A North point