


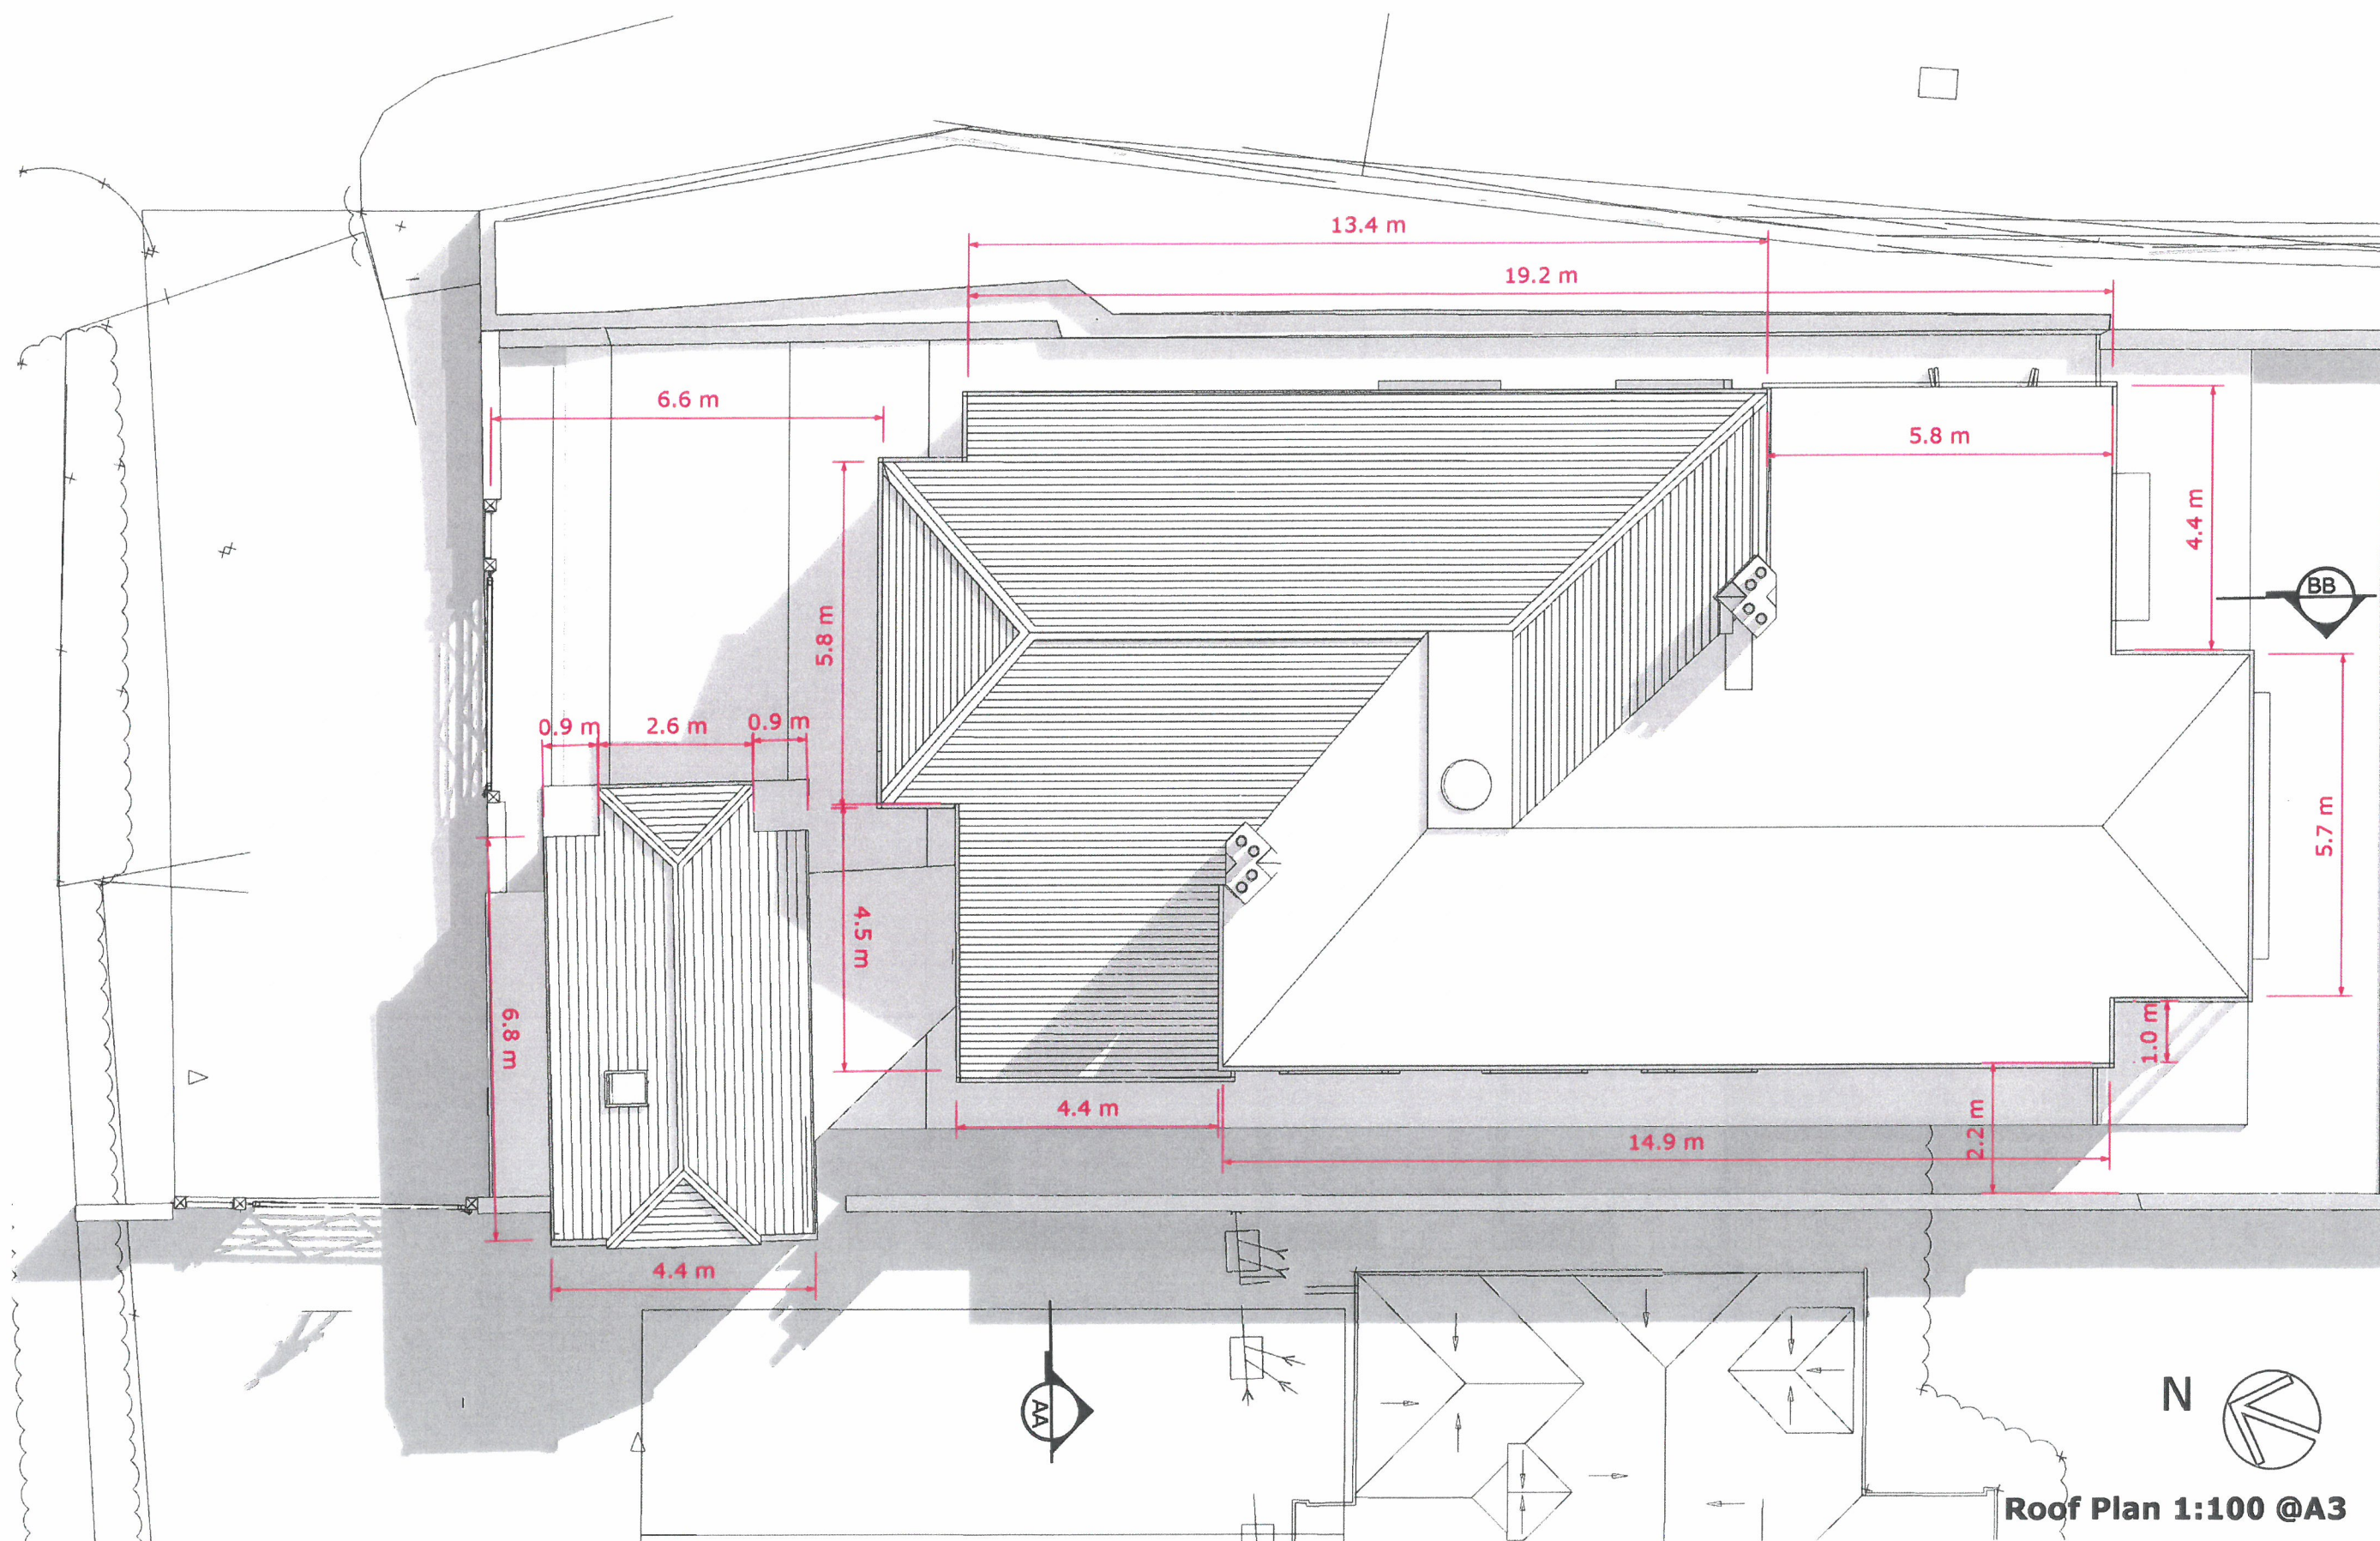

Roof Plan 1:100 @A3

Planning Application: 46a Sea Lane Middleton On Sea West Sussex 1 December 2018

Rev A North point