


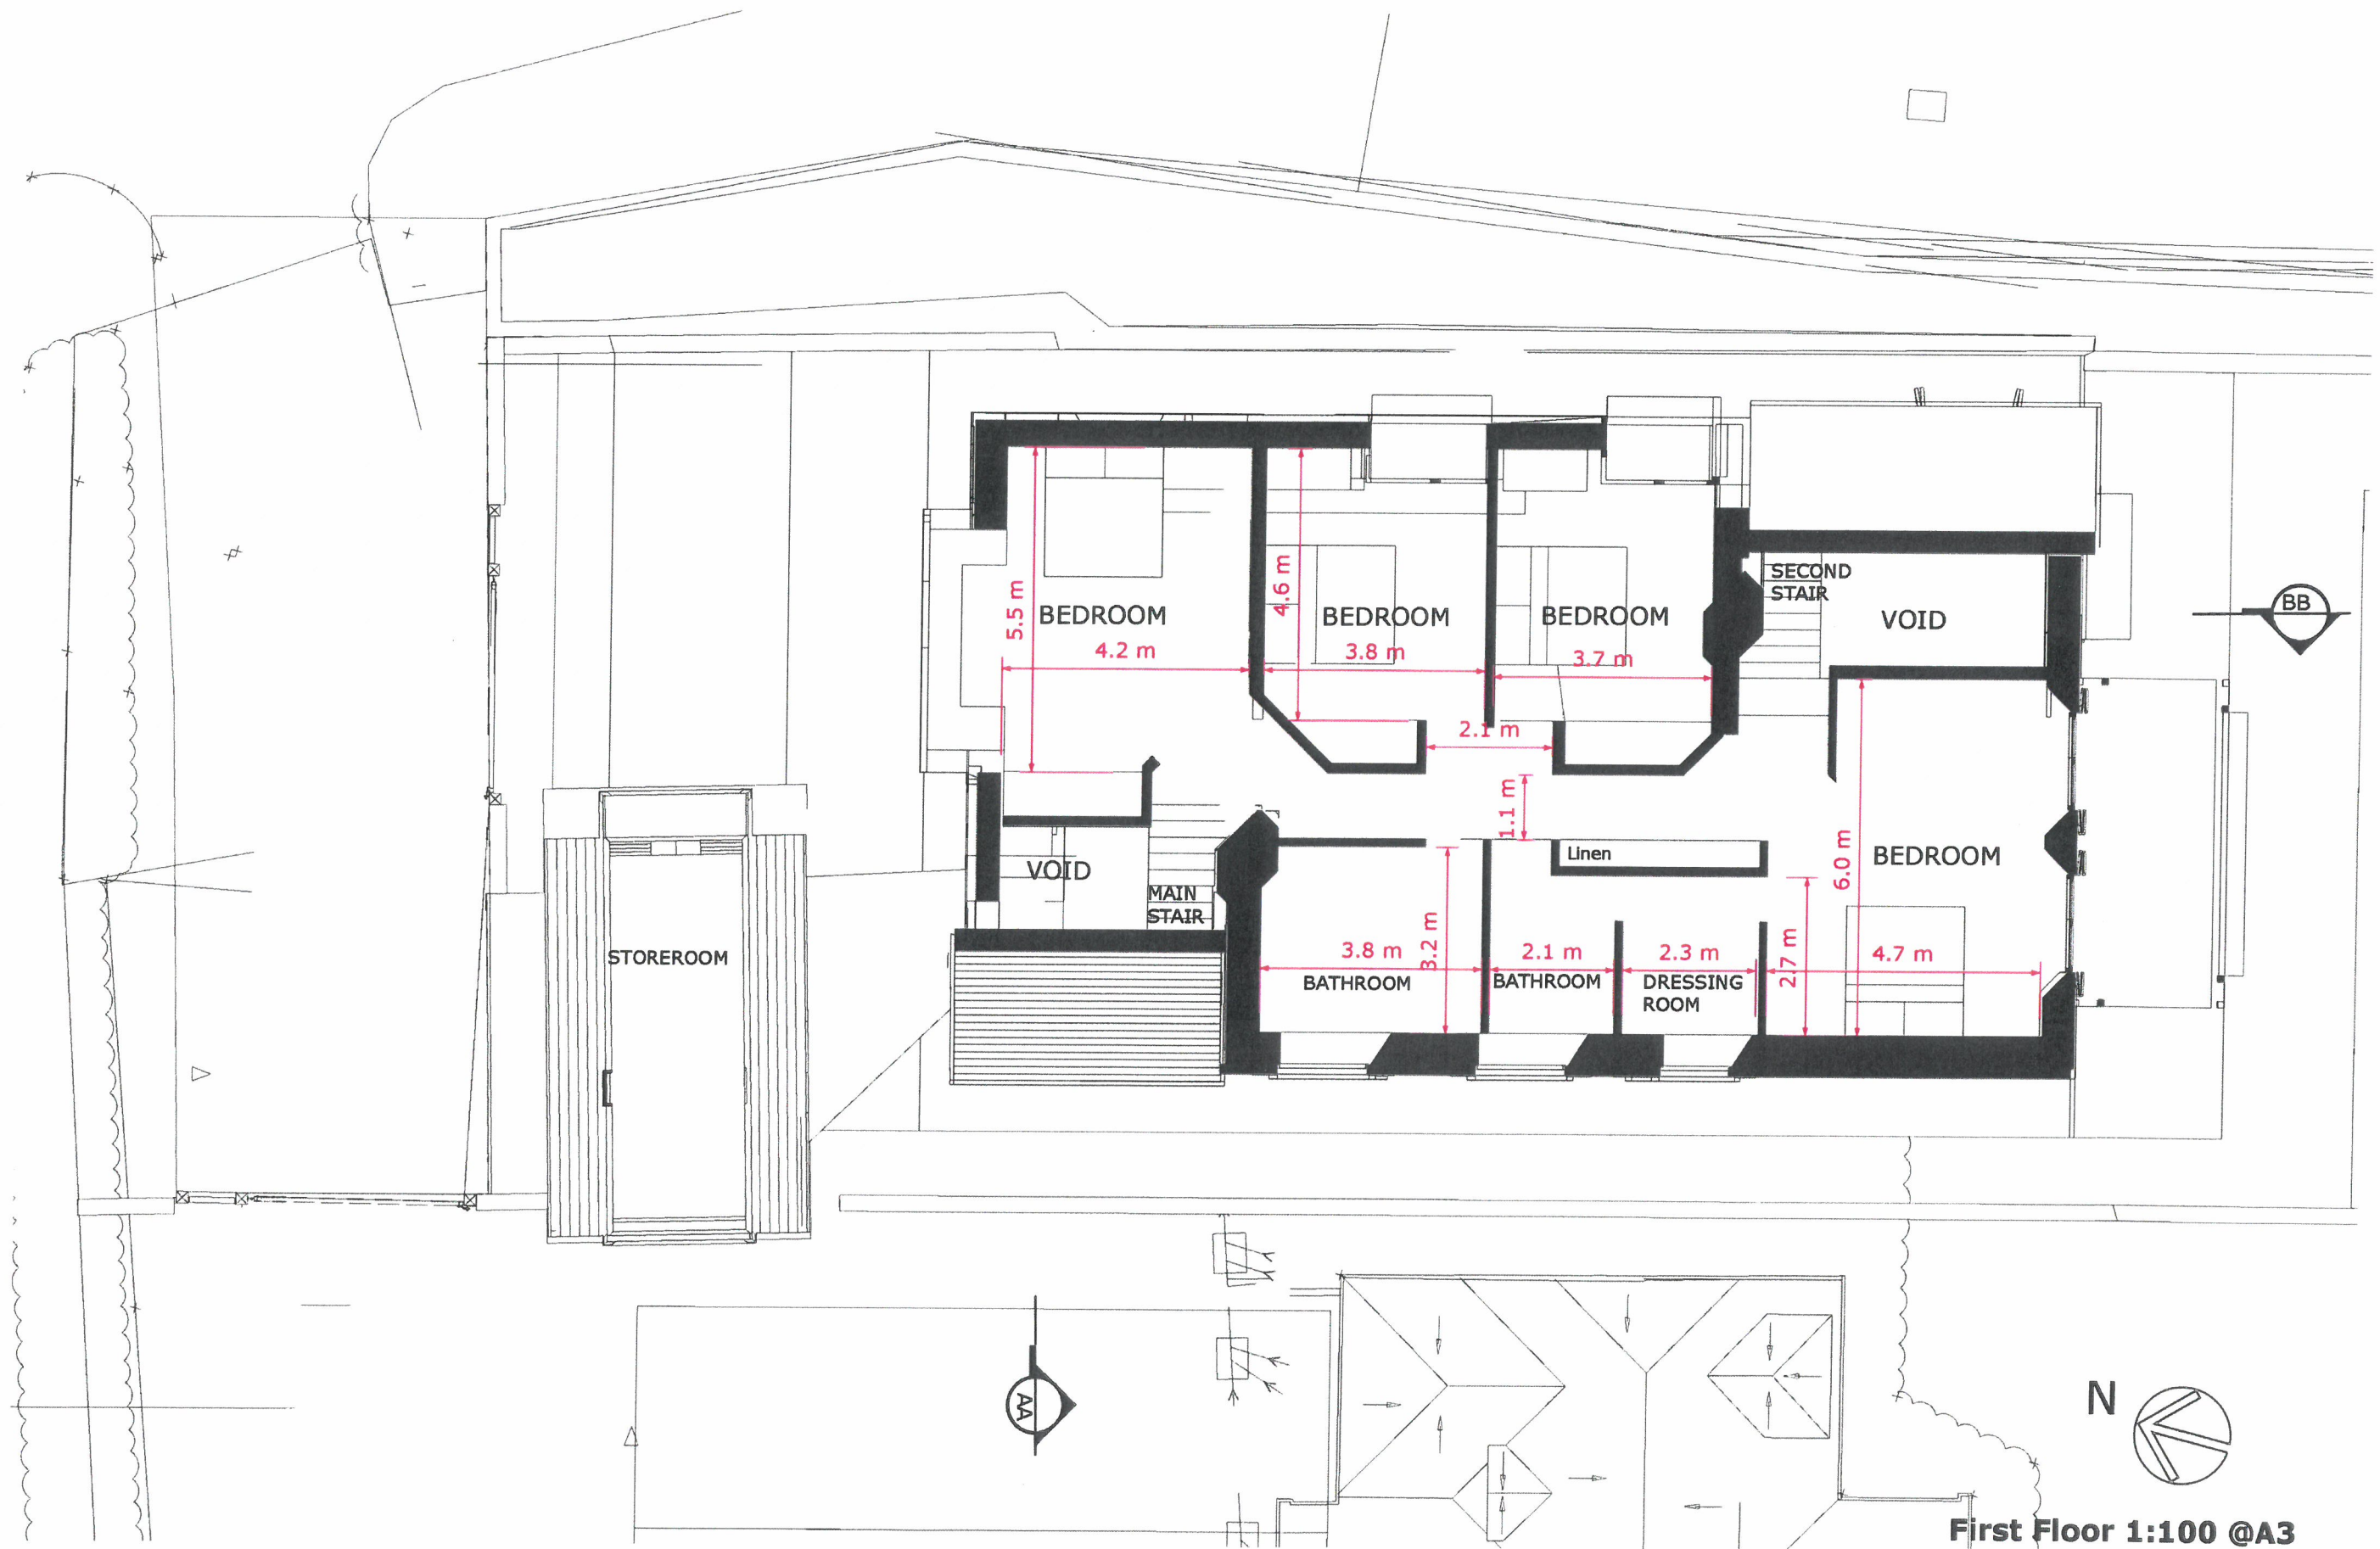

First Floor 1:100 @A3

Planning Application: 46a Sea Lane Middleton On Sea West Sussex 1 December 2018 Rev A North point