


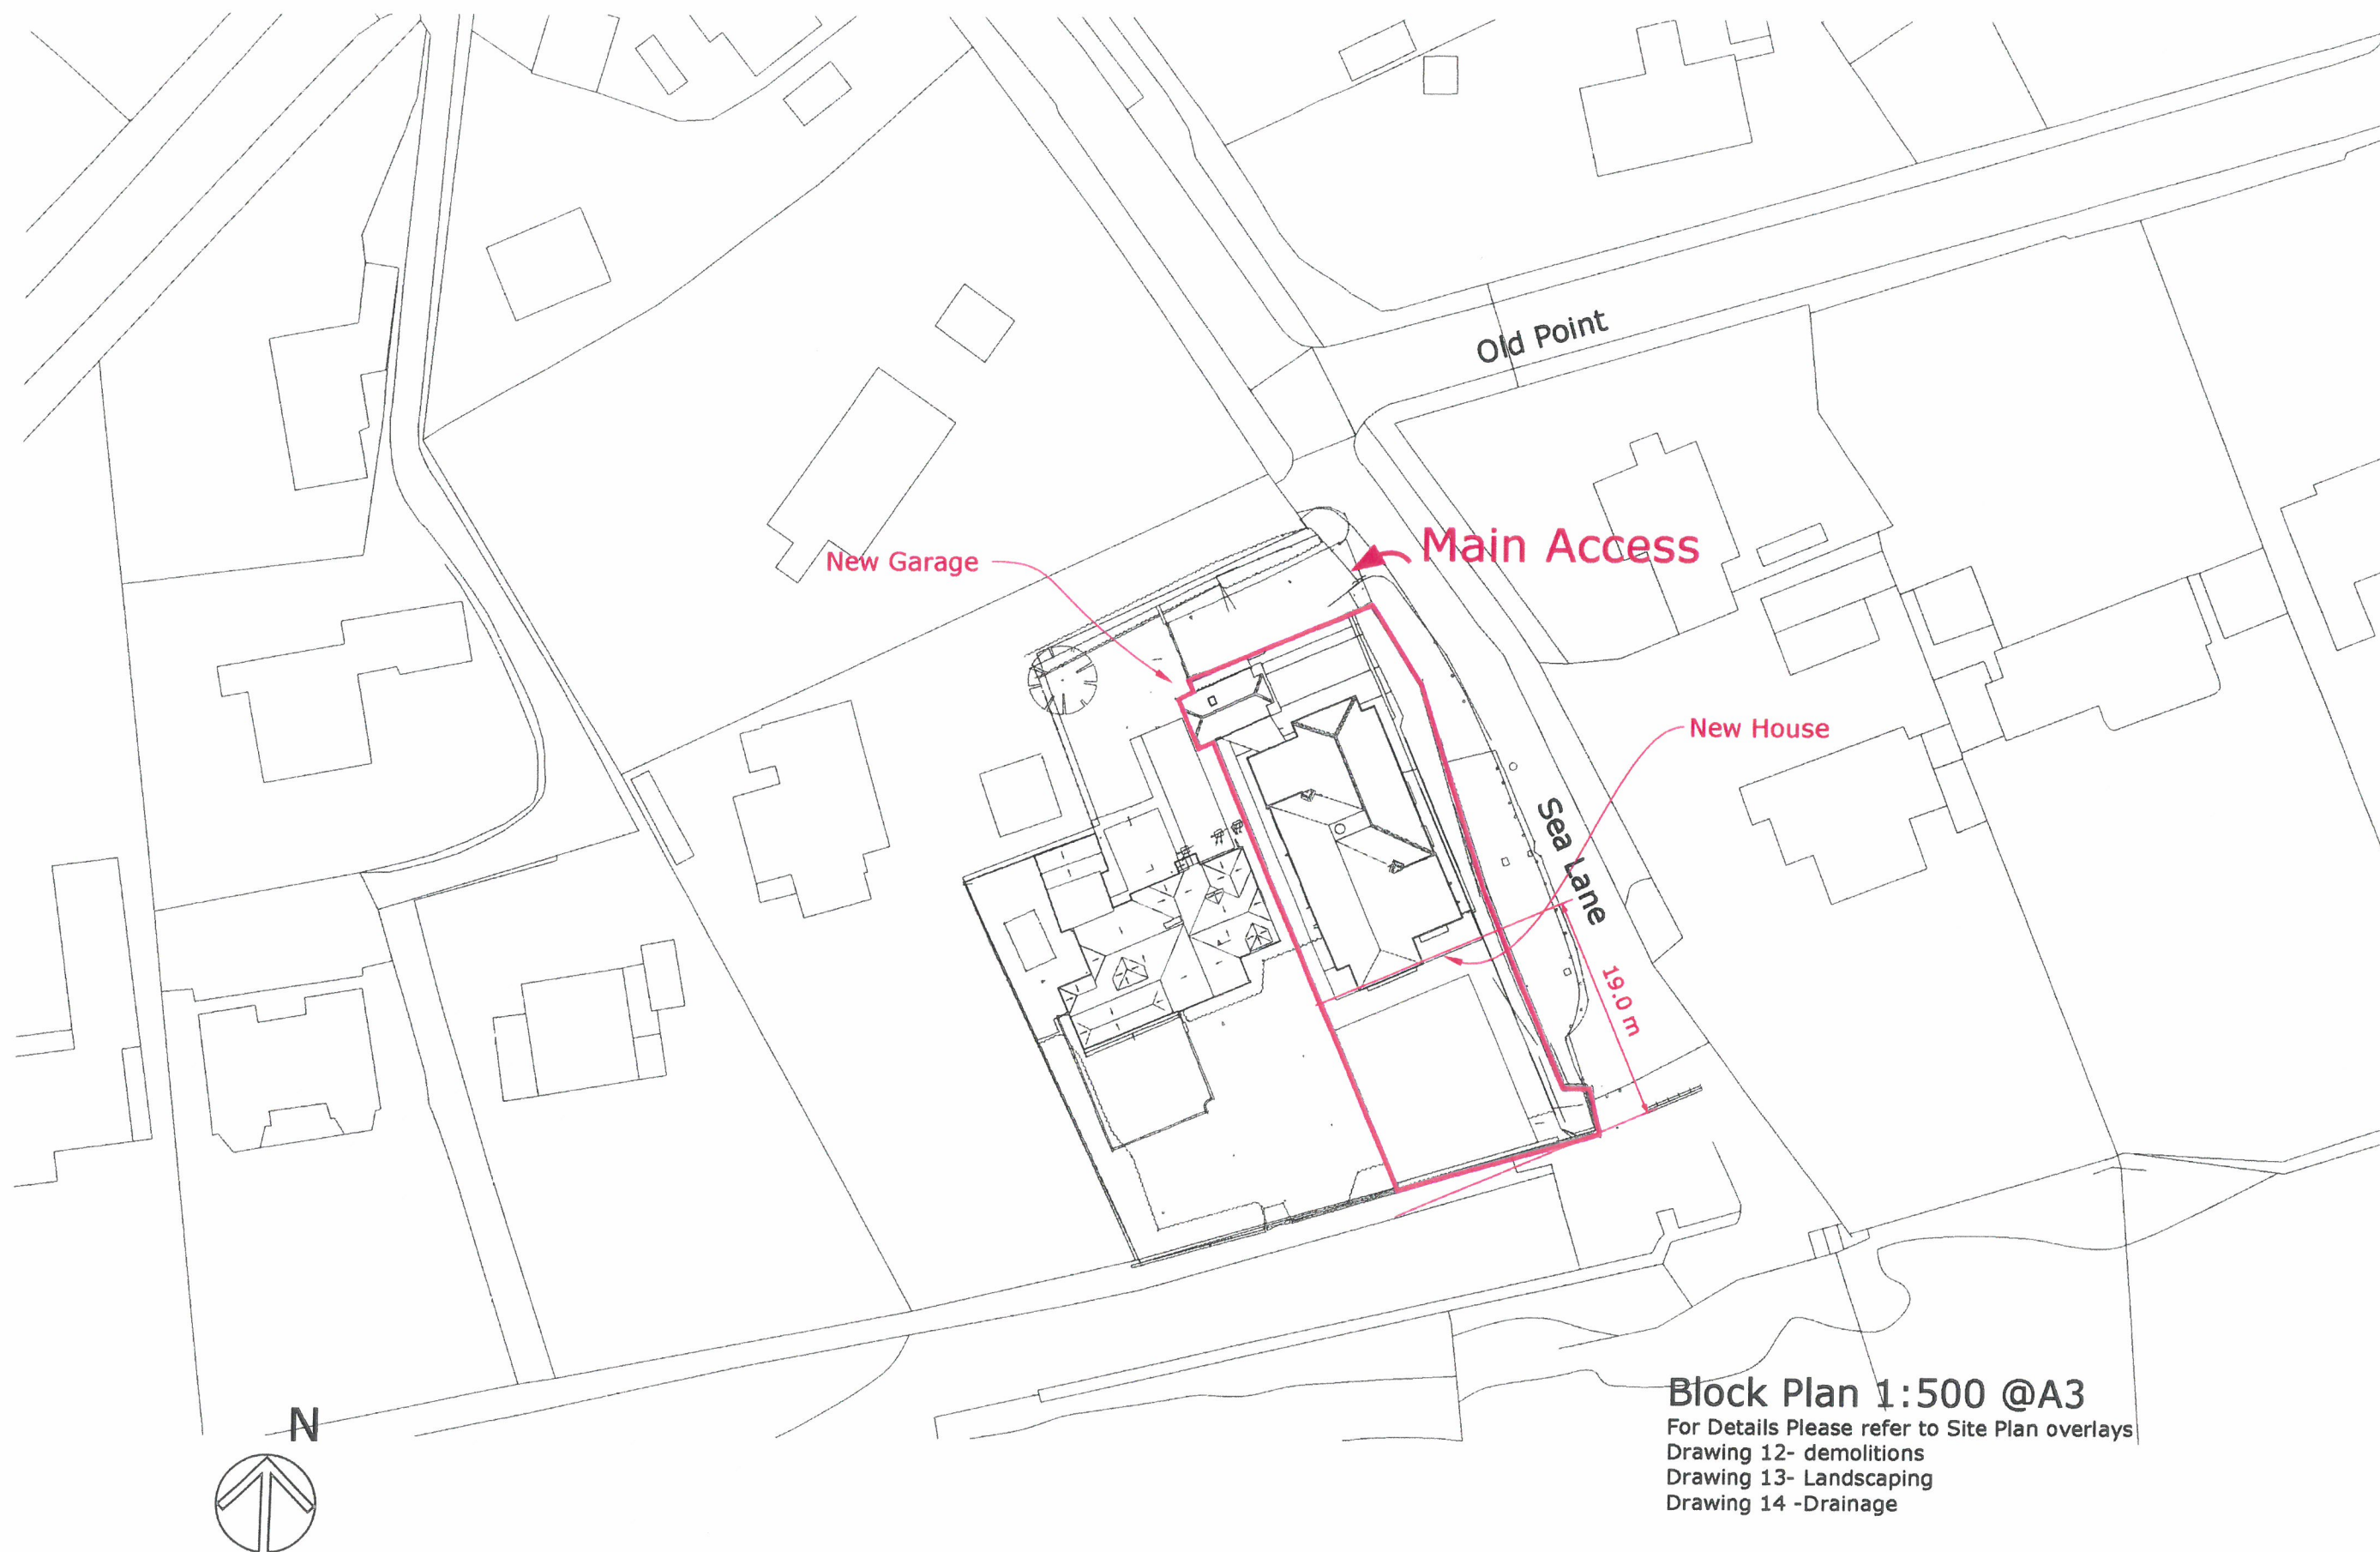

Block Plan 1:500 @A3

For Details Please refer to Site Plan overlays
 Drawing 12- demolitions
 Drawing 13- Landscaping
 Drawing 14 -Drainage

Planning Application: 46a Sea Lane Middleton On Sea West Sussex 1 December 2018

Rev A North point