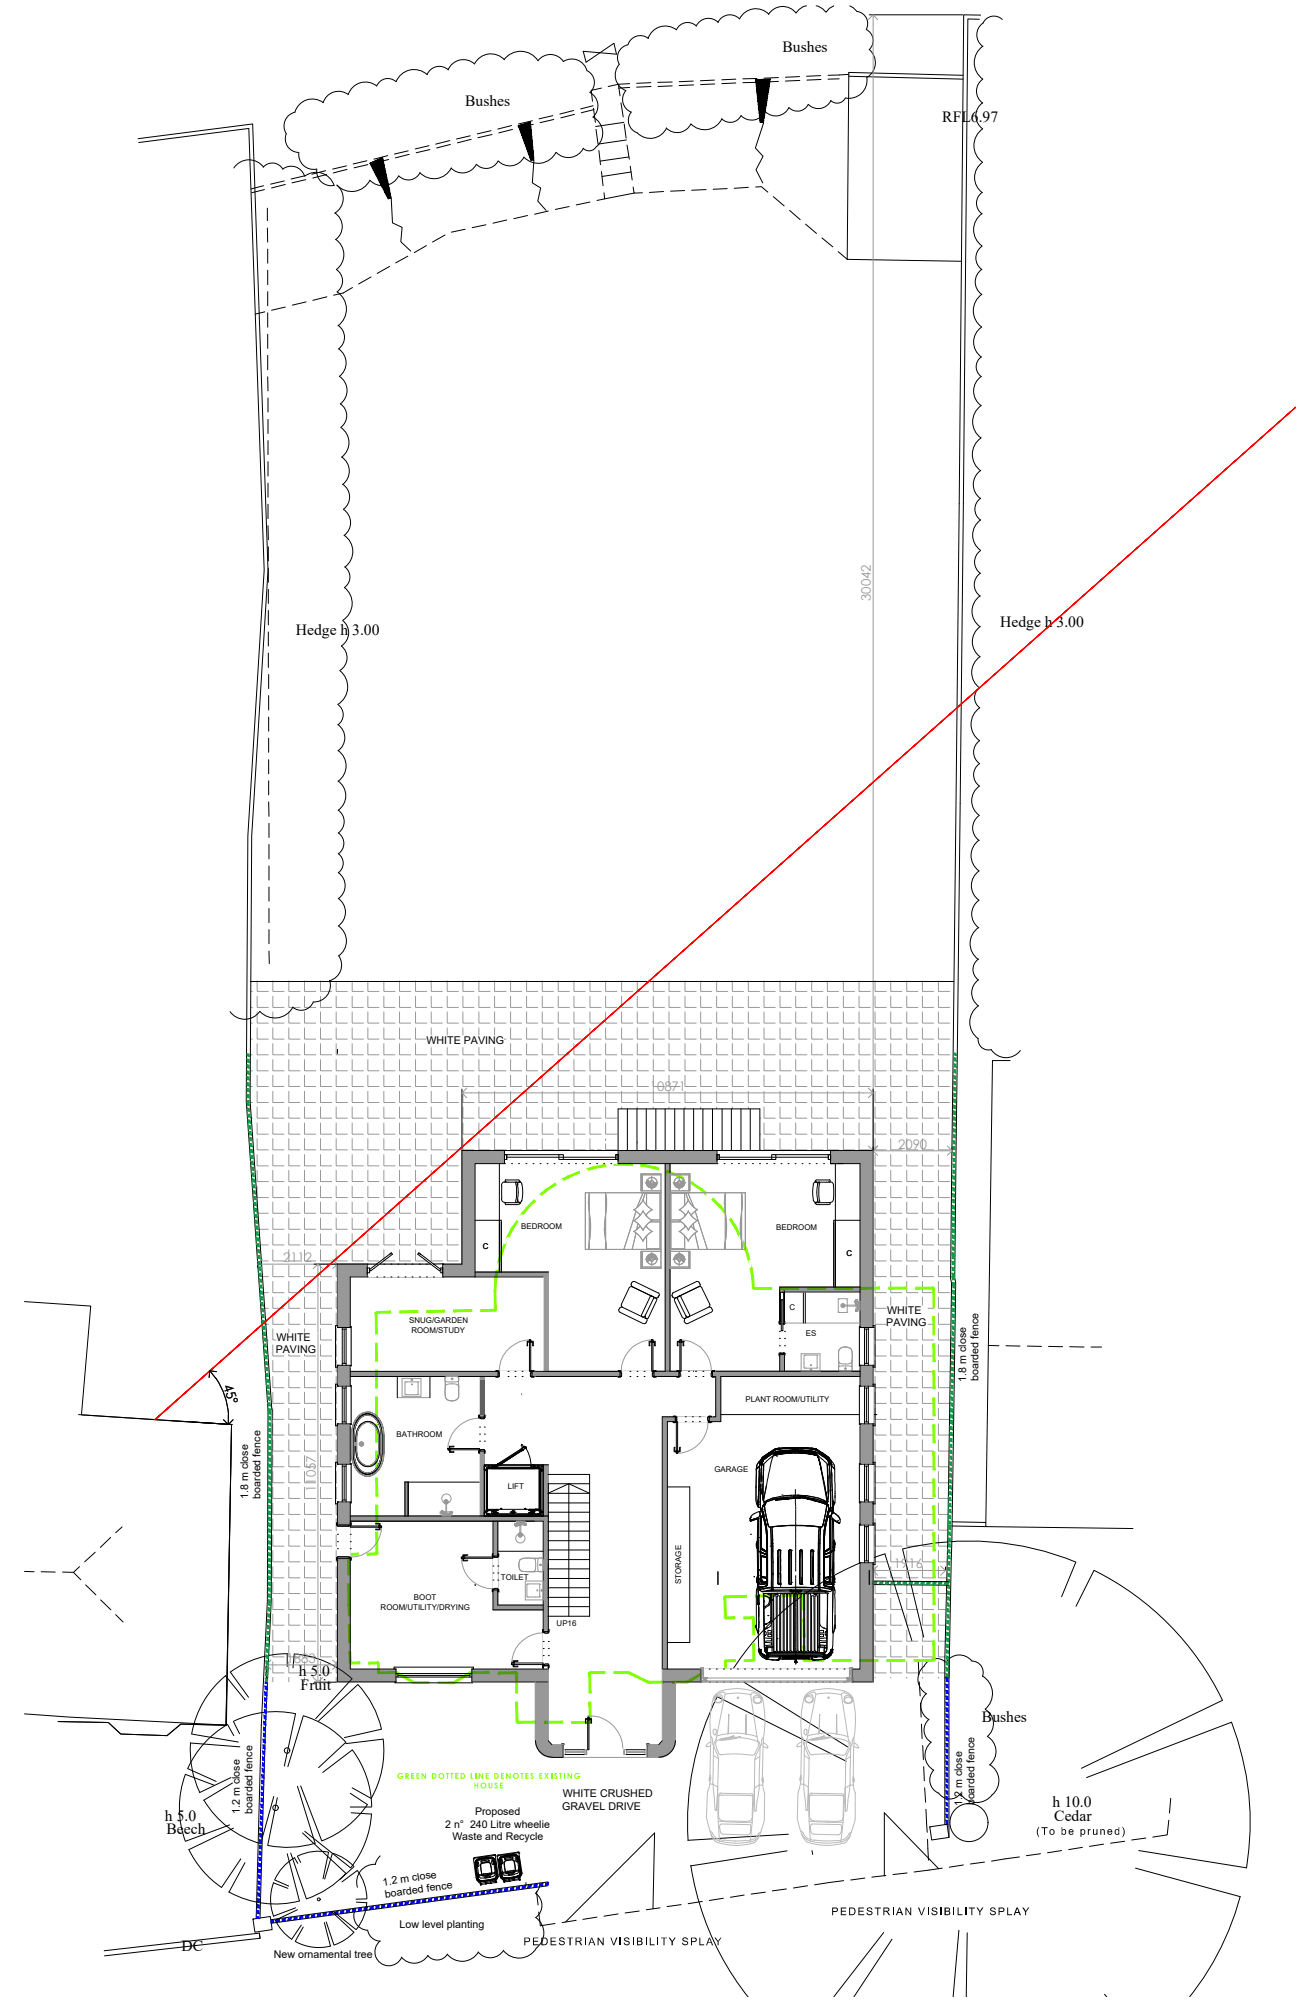


PROJECT TITLE Proposed development at 5 Central Drive	DRAWING TITLE Proposed Block Plan		No	REVISION	DATE
	STATUS Planning Application				
	SCALE 1:200 @ A3	DATE 14.12.2018			
	DRAWN BY AP	DRAWING No PA-270-11			