


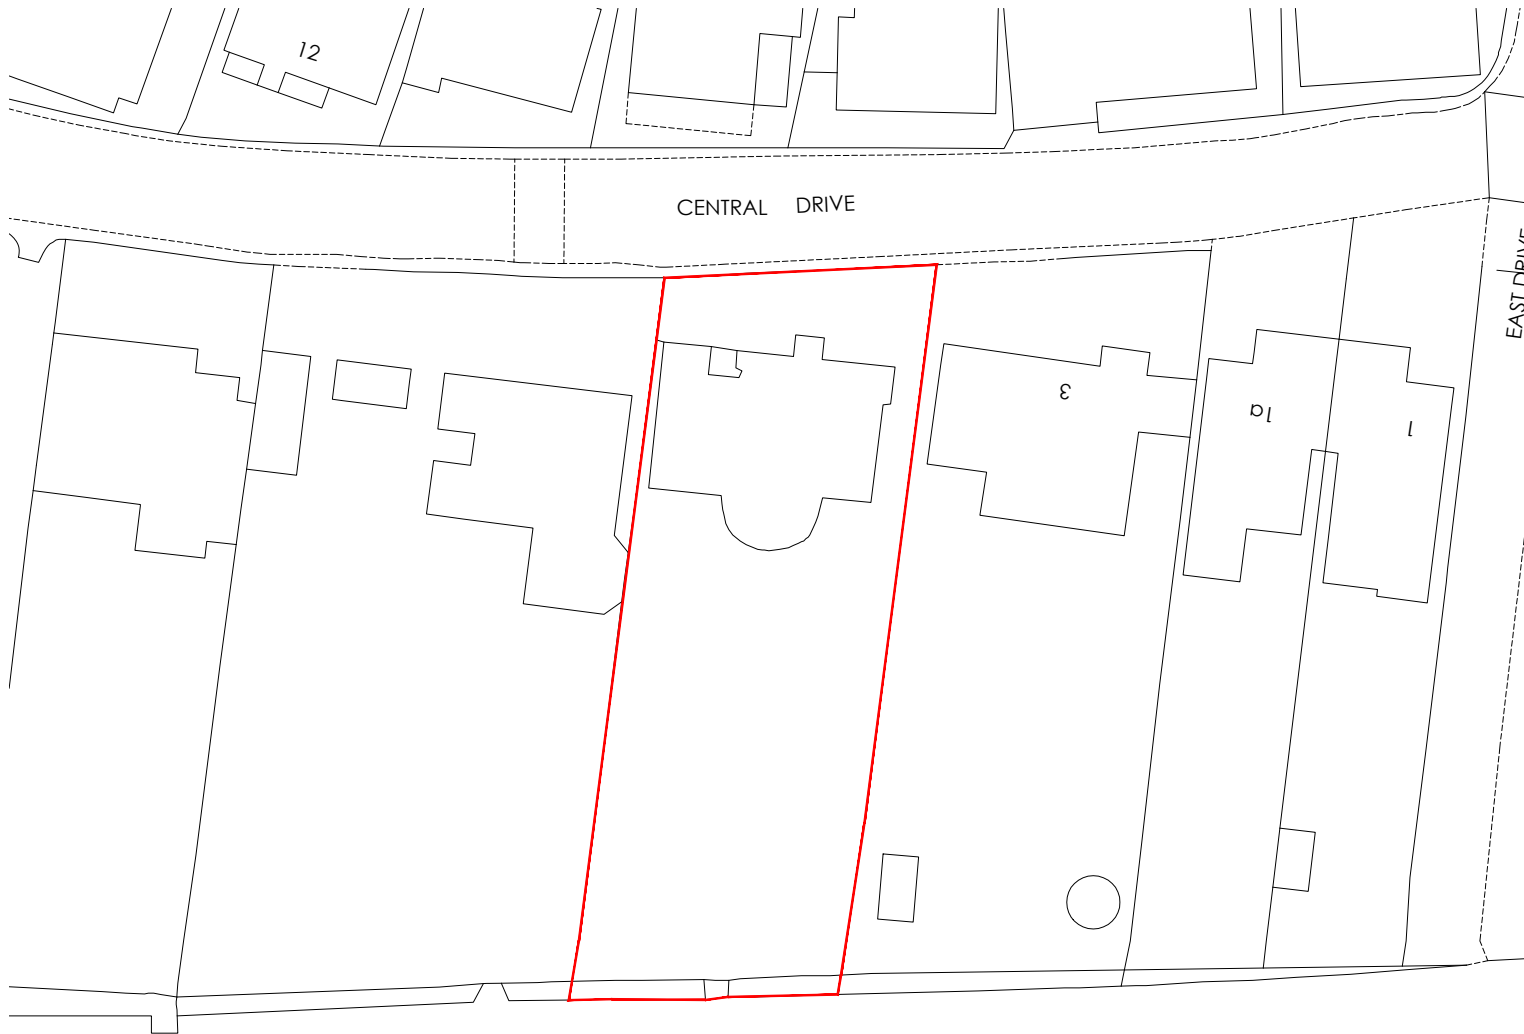


Ordnance Survey, (c) Crown Copyright 2018. All rights reserved. Licence number 100022432

SITE BLOCK PLAN 1:500



Ordnance Survey, (c) Crown Copyright 2018. All rights reserved. Licence number 100022432

SITE LOCATION PLAN 1:1250

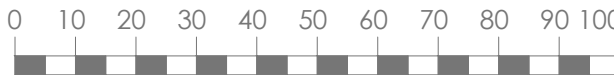

PROJECT TITLE		DRAWING TITLE		No	REVISION	DATE
Proposed development at 5 Central Drive		Existing Site & Location plan				
		STATUS Planning Application				
		SCALE As noted	DATE 14.12.2018			
		DRAWN BY AP	DRAWING No PA-270-01			