




Indicative Existing Street Scene



Indicative Proposed Street Scene

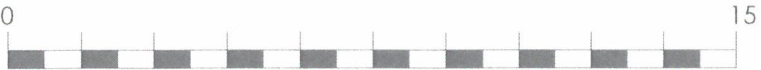

PROJECT TITLE Proposed development at 5 Central Drive	DRAWING TITLE Indicative Existing & Proposed Street Scene		No	REVISION	DATE
	STATUS Planning Application		A	Elevation hatching amended to reflect colour of proposed brick	07.02.2019
	SCALE 1:150 @ A3	DATE 14.12.2018			
	DRAWN BY AP	DRAWING No PA-270-20			