


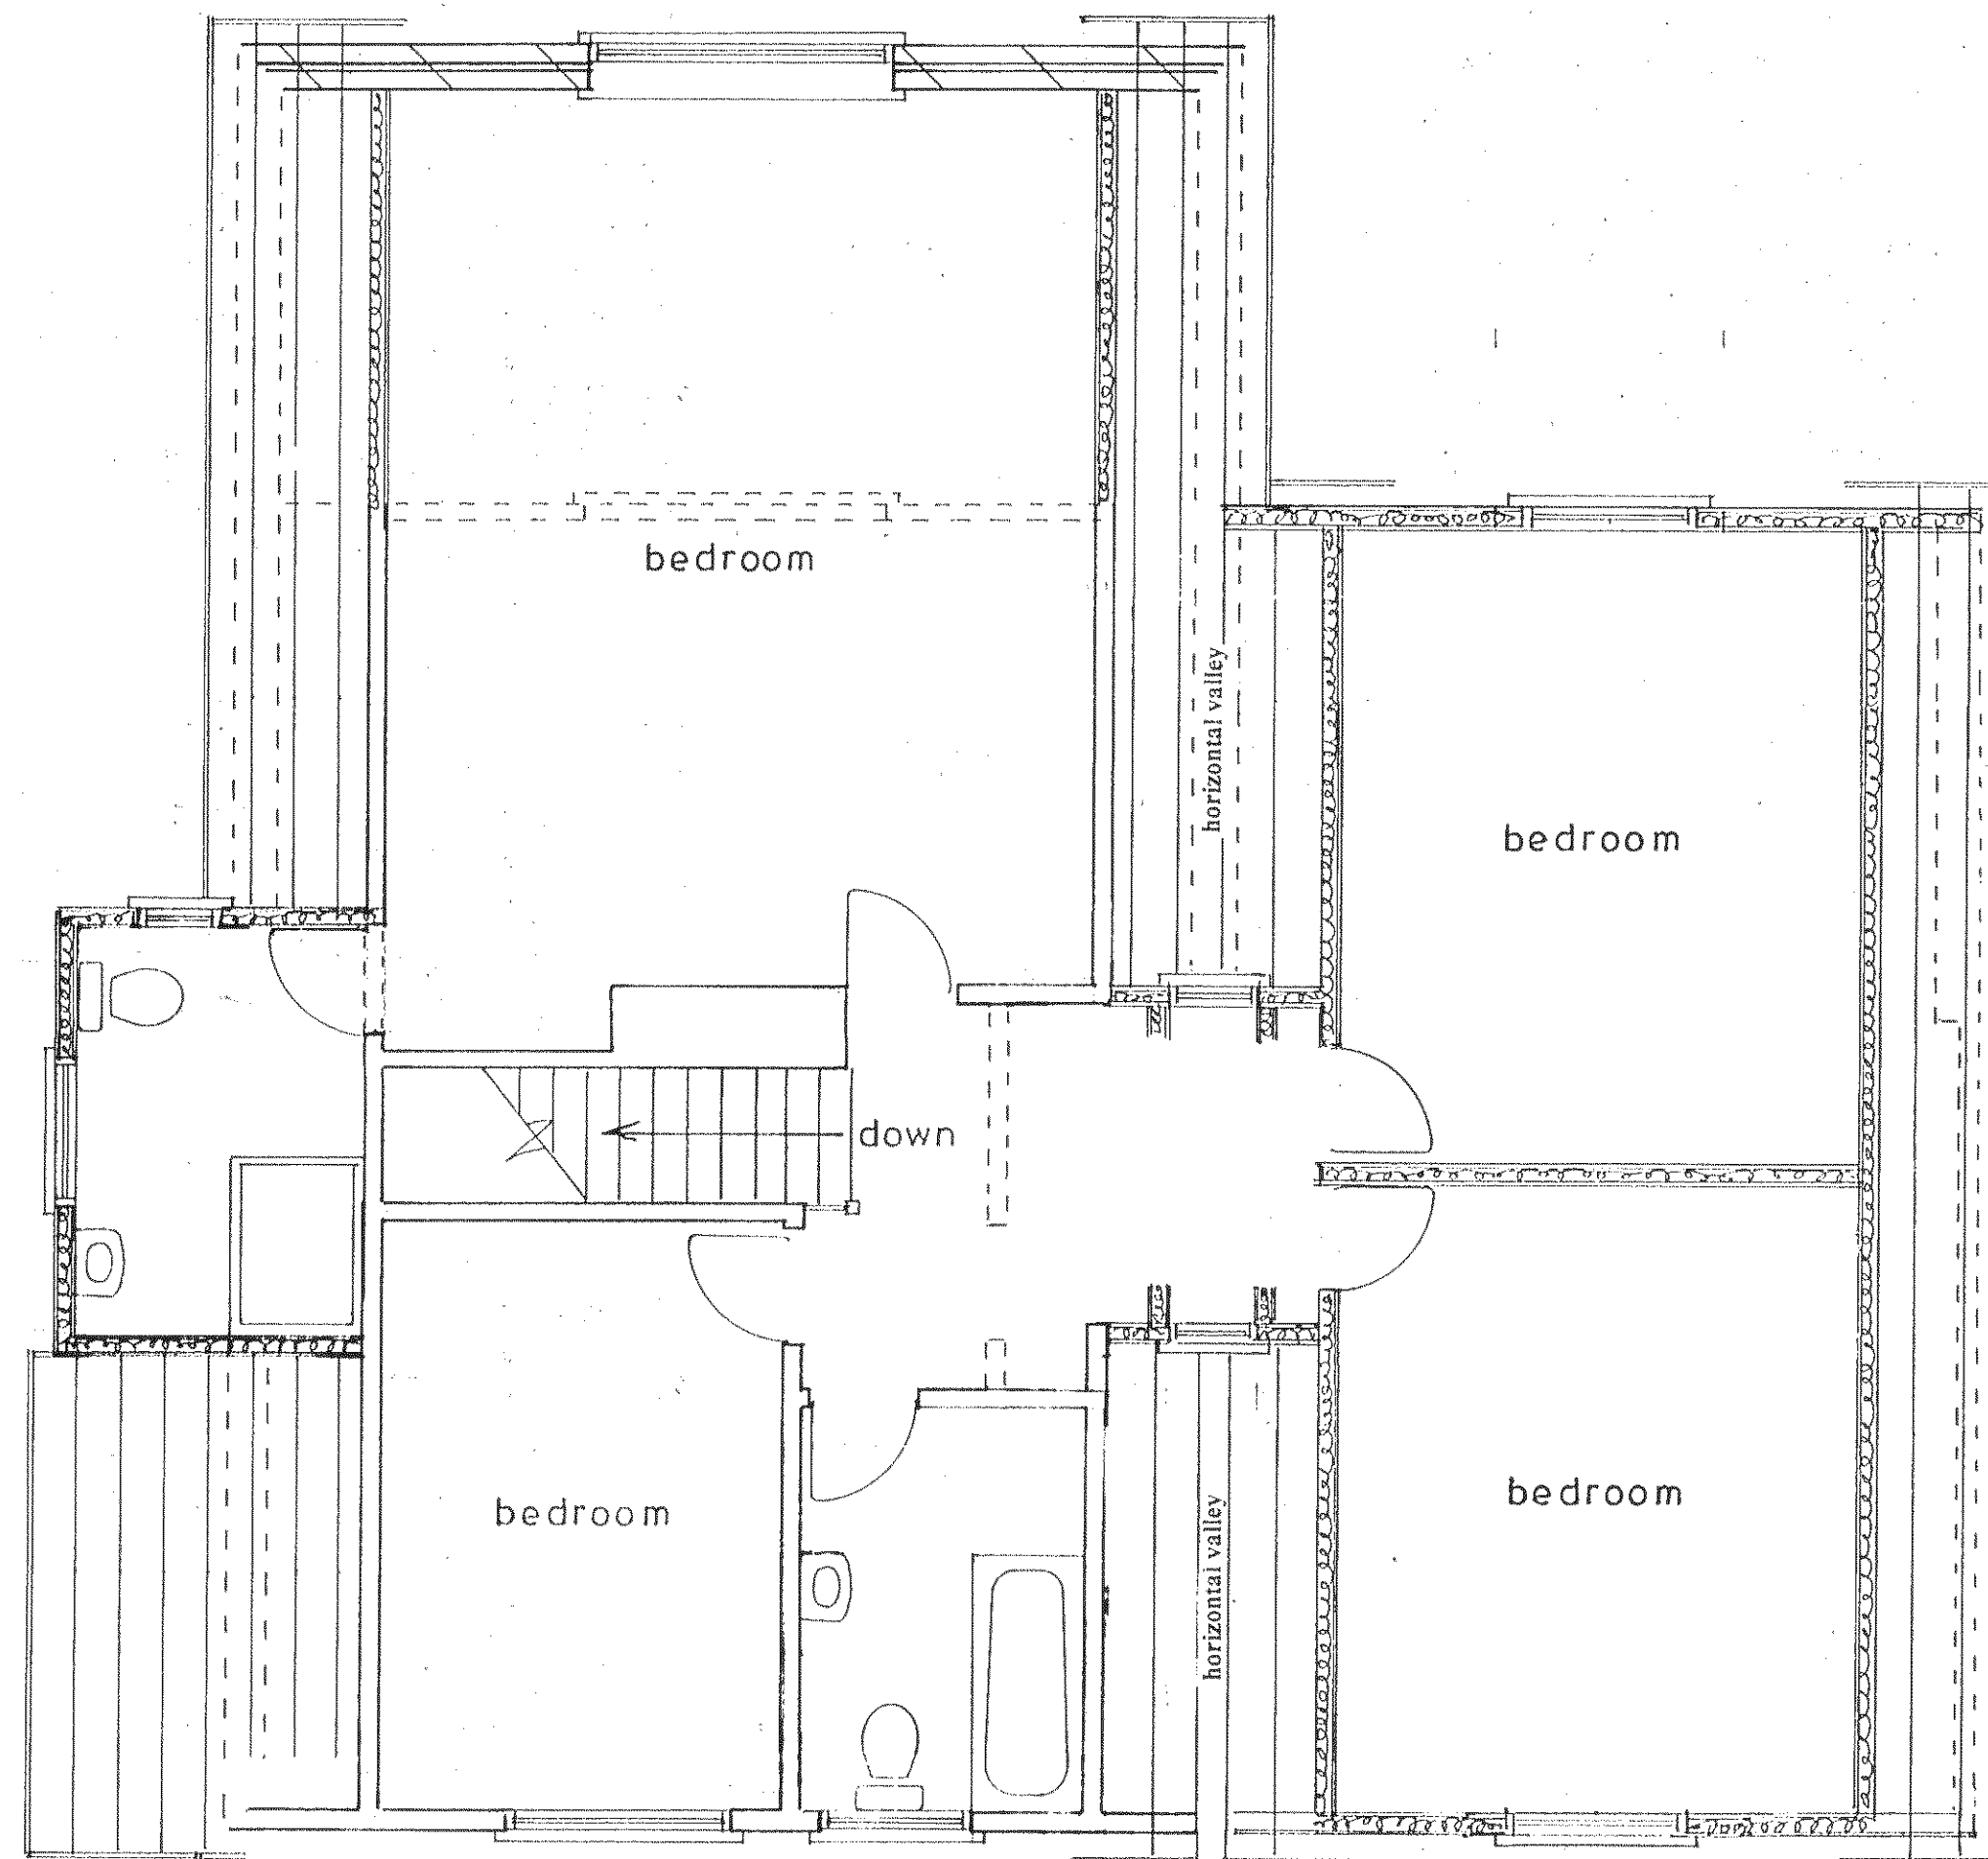

1st floor plan

1 : 50

Proposed

PROPOSED TWO STOREY EXTENSION AT 120, MIDDLETON ROAD, MIDDLETON-ON-SEA
FOR MR. A. FILIPPO AND MS. A. O'NEILL.

sheet 2 of 5

Bryan Butcher
Rainbow Cottage
Nyetimber Lane
Bognor Regis, PO21 3JX
01243 266871
07973 233442
bryan.butcher@btinternet.com
www.bryanbutcher.com