


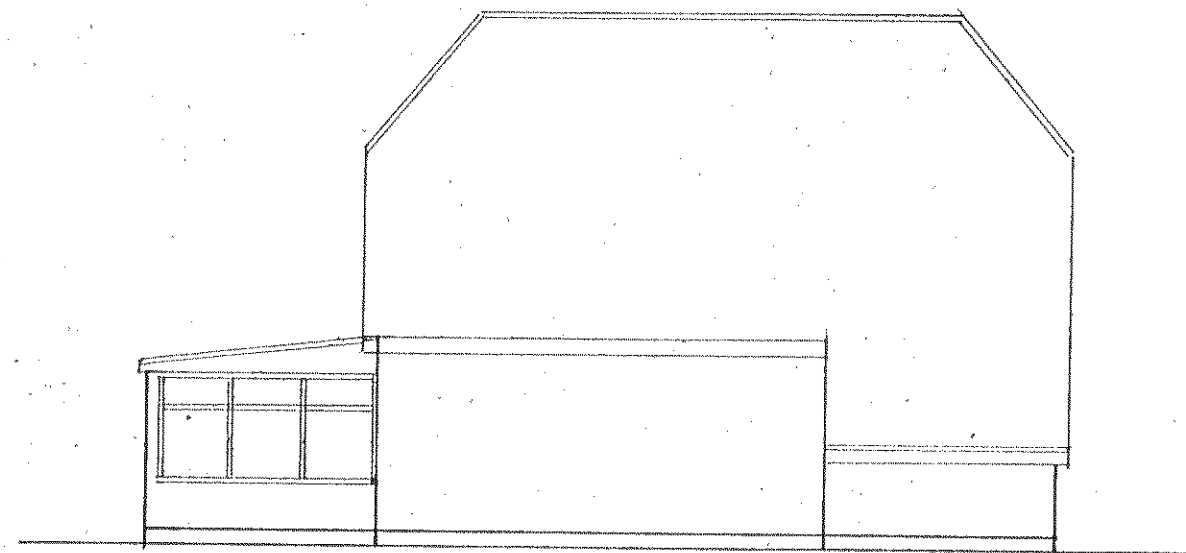


east




north

1 : 100

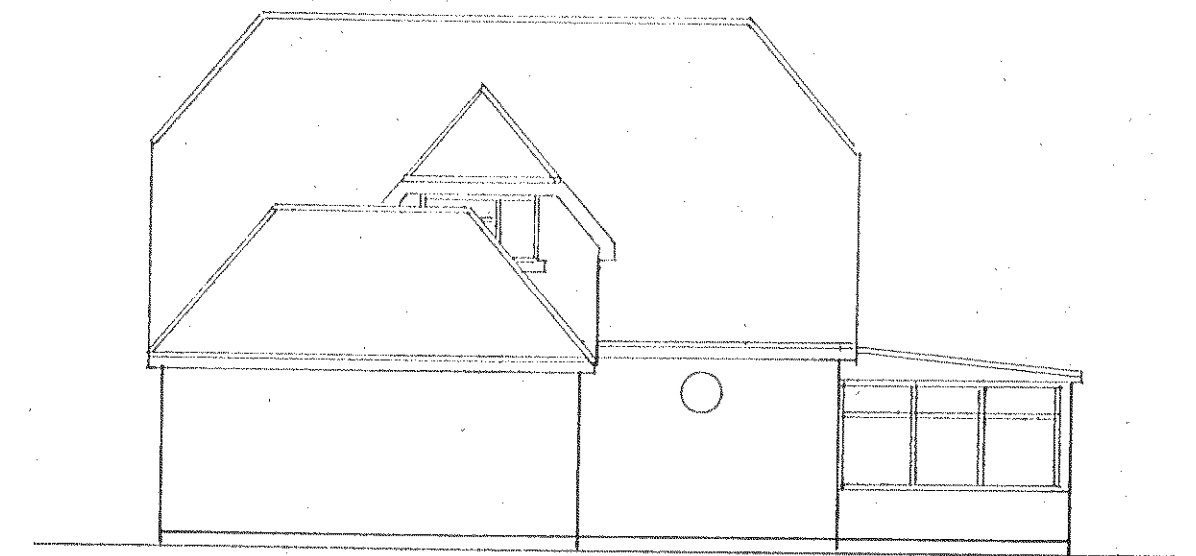


west

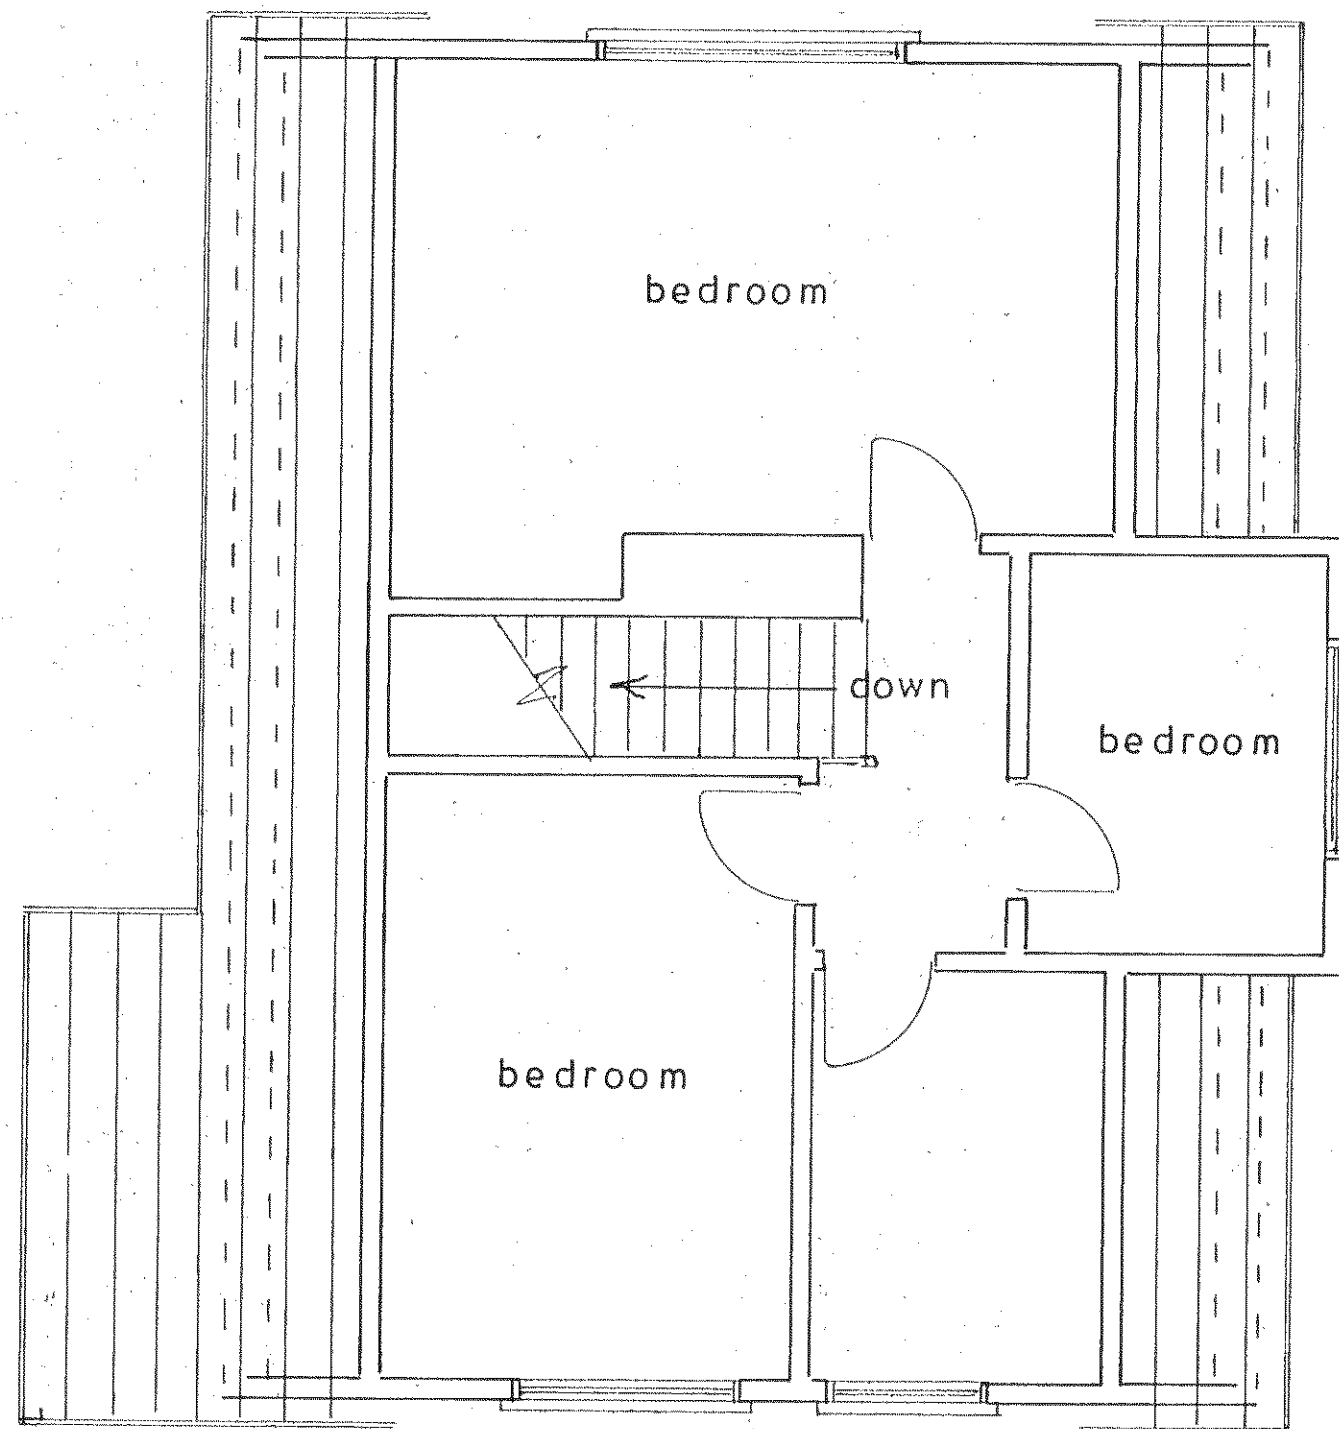


1st floor plan

1 : 50

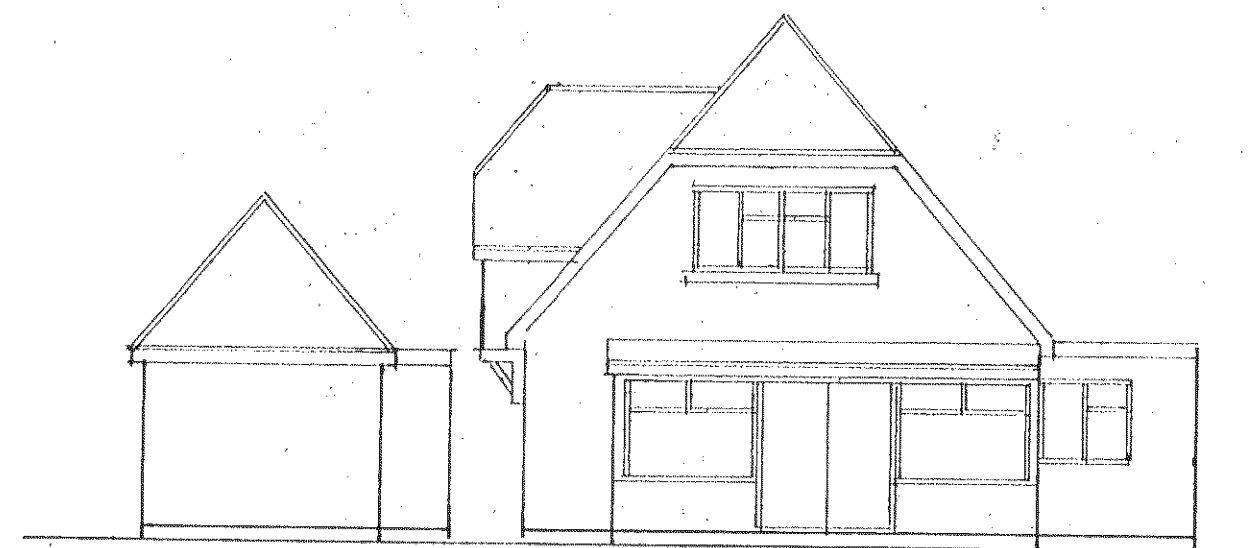


south

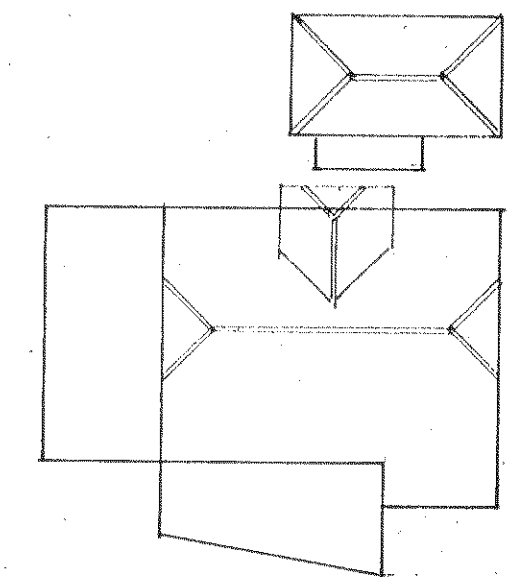

roof plan

1 : 200

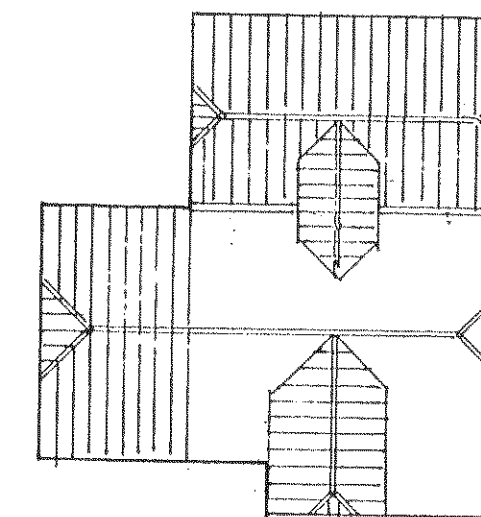

proposed roof plan

Existing

PROPOSED TWO STOREY EXTENSIONS AT 120, MIDDLETON ROAD, MIDDLETON-ON-SEA
FOR MR.A.FILIPPO AND MS.A.O'NEILL.

sheet 5 of 5

Bryan Butcher
Rainbow Cottage
Nyetimber Lane
Bognor Regis PO21 3JX
01243 266871
07973 233442
bryan.butcher@btinternet.com
www.bryanbutcher.com