

ALL CEILINGS INTERNALLY ARE VAULTED AND 15mm
PLASTERBOARD CLAD TOGETHER WITH ALL WALLS.

ALL CEILINGS INTERNALLY ARE VAULTED AND 15mm
PLASTERBOARD CLAD TOGETHER WITH ALL WALLS.



THIS DRAWING SHOULD BE READ IN CONJUNCTION WITH ANY OTHER
RELEVANT DRAWINGS AND THE CONSTRUCTION MANUAL
THE BUILDER SHOULD CHECK ALL LEVELS AND SITE DIMENSIONS
BEFORE WORK STARTS AND NOTIFY SCANDIA OF ANY DISCREPANCY
IF IN DOUBT PLEASE ASK

[illegible]

ALL RAFTERS
TR26 GRADE TIMBER




STRIP FOUNDATIONS ANTICIPATED, MIN. 1000mm DEEP.
150mm GROUND BEARING SLAB, WITH SINGLE SKIN
105mm THK PLINTH BWK AS SHUTTERING TO SLAB.
RIGID INSULATION TO ONE HALF OF UNIT AS INDICATED
(UNDER SLAB).
BLINDED HARDCORE UNDER INSULATION AND SLAB
AS APPROPRIATE.
DPM LINKED TO DPC TO BE PROVIDED IN ACCORDANCE
WITH L.A RECOMMENDATIONS.
70mm SCREED TO TOP OF SLAB (L.A TO ADVISE ON RE-INF).

ALL THIS PART OF THE WORKS IS SUBJECT
TO THE L.A. ADVICE AND RECOMMENDATIONS.



NOTE: LADDERS MUST BE IN 47x147 TIMBERS.
IN ADDITION TO THIS IT MAY BE NECESSARY,
BECAUSE OF LARGE LADDER OVERHANG, TO HAVE
ADDITIONAL EAVS BEAM SUPPORT. SHM TO LIAISE
WITH STRUCTURAL SOLUTIONS AND ADVISE
S/HUS ACCORDINGLY

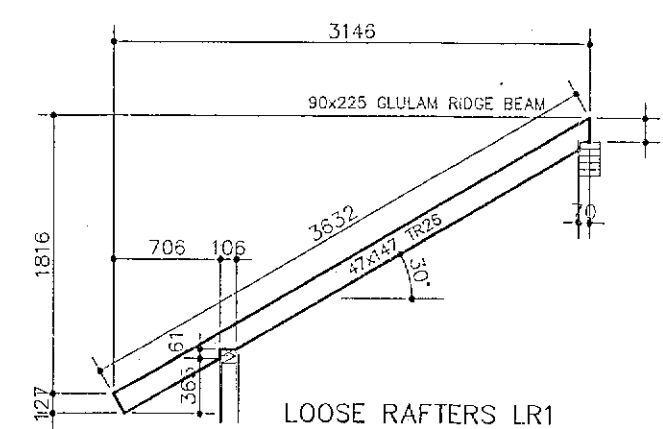


SCANDIA-HUS BUSINESS PARK,
FELCOURT ROAD, FELCOURT, EAST GRINSTEAD
WEST SUSSEX, RH19 2LP : TEL 01342 838048

FOR MR & MRS. FAIRBRASS
SITE © 6 SEA WAY
MIDDLETON ON SEA
BOGNOR REGIS - W/SUSSEX

TITLE PROPOSED.

PLANS SECTION AND ROOF

C/No. 133661	O/No. 406	SCALE 1:50
DR 4 MW		DRAWING NUMBER
DATE 22/17		3 REV B