




Client Approval					
X	A - Approved				
X	B - Approved with comments				
X	C - Do not use				
Rev.	Revision Note/Purpose of Issue	Drw By	Date	Chk By	Date

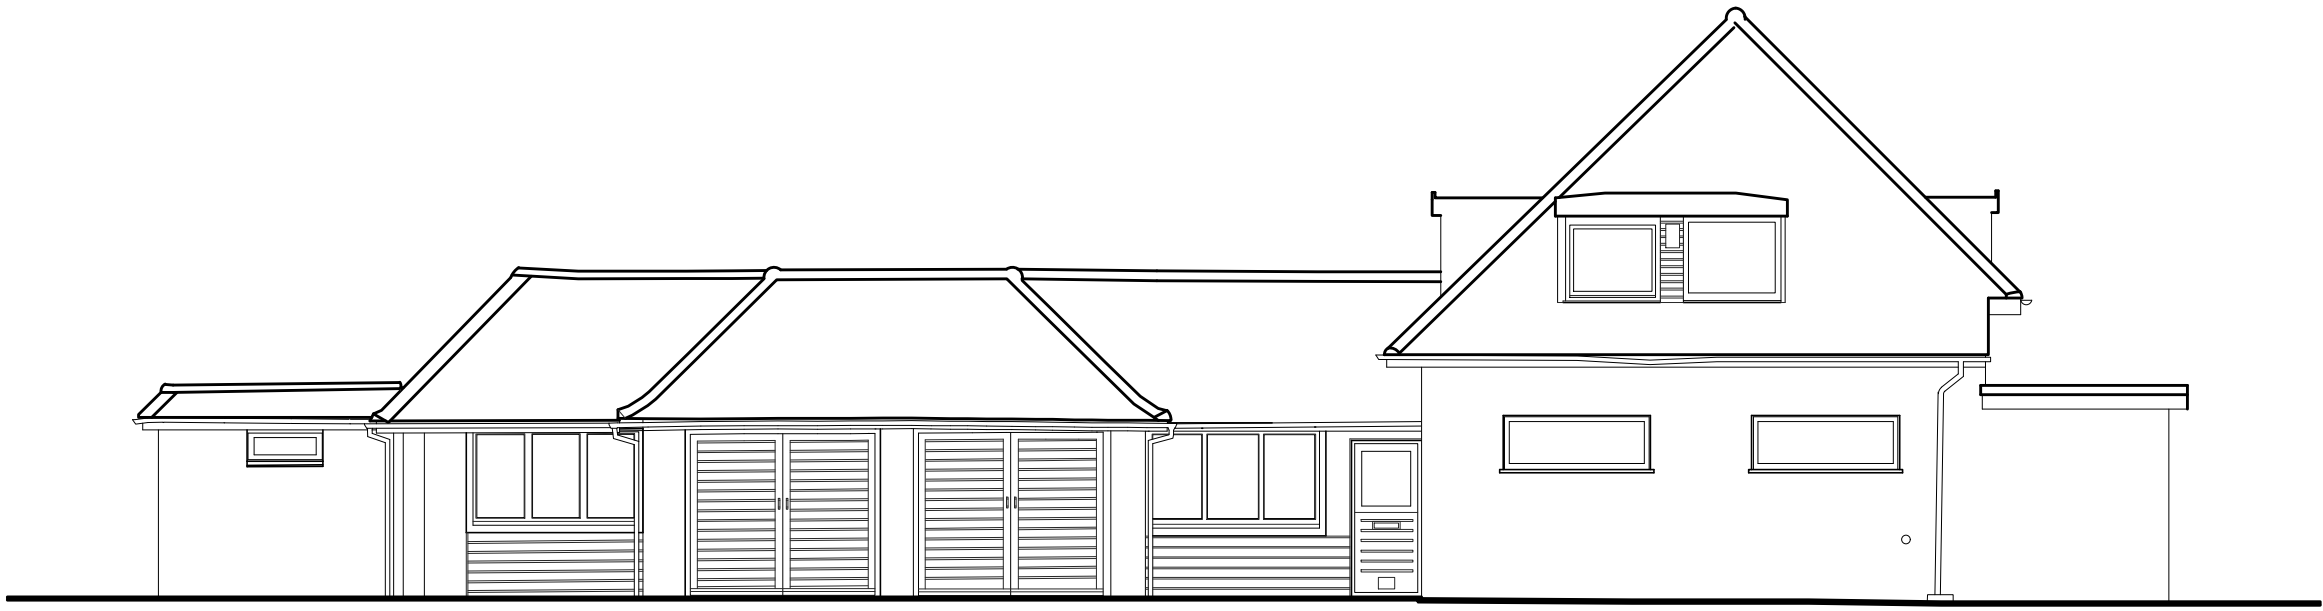

LOOKING SOUTH-WEST
elevation




LOOKING SOUTH-EAST
elevation




LOOKING NORTH-EAST
elevation



LOOKING NORTH-WEST
elevation

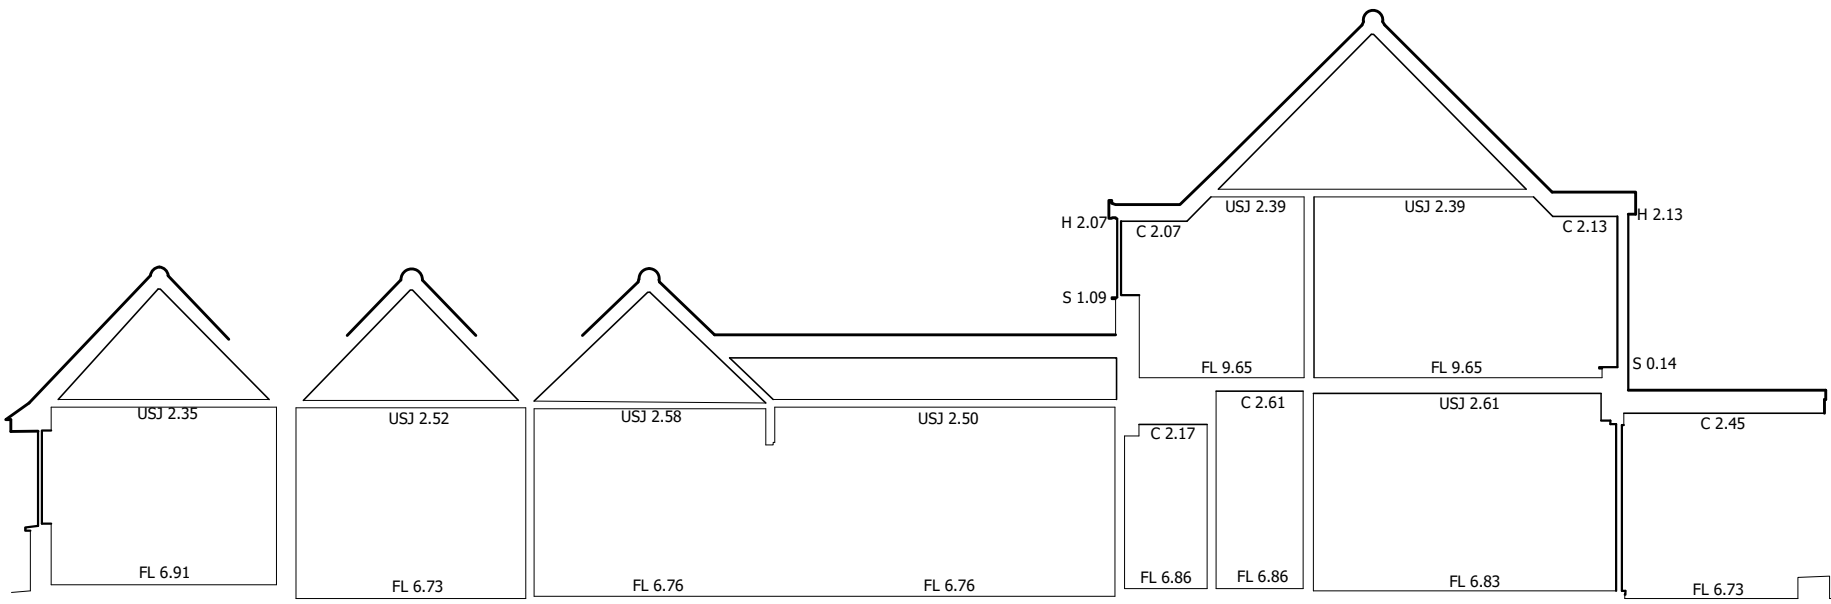

LOOKING SOUTH-EAST
section

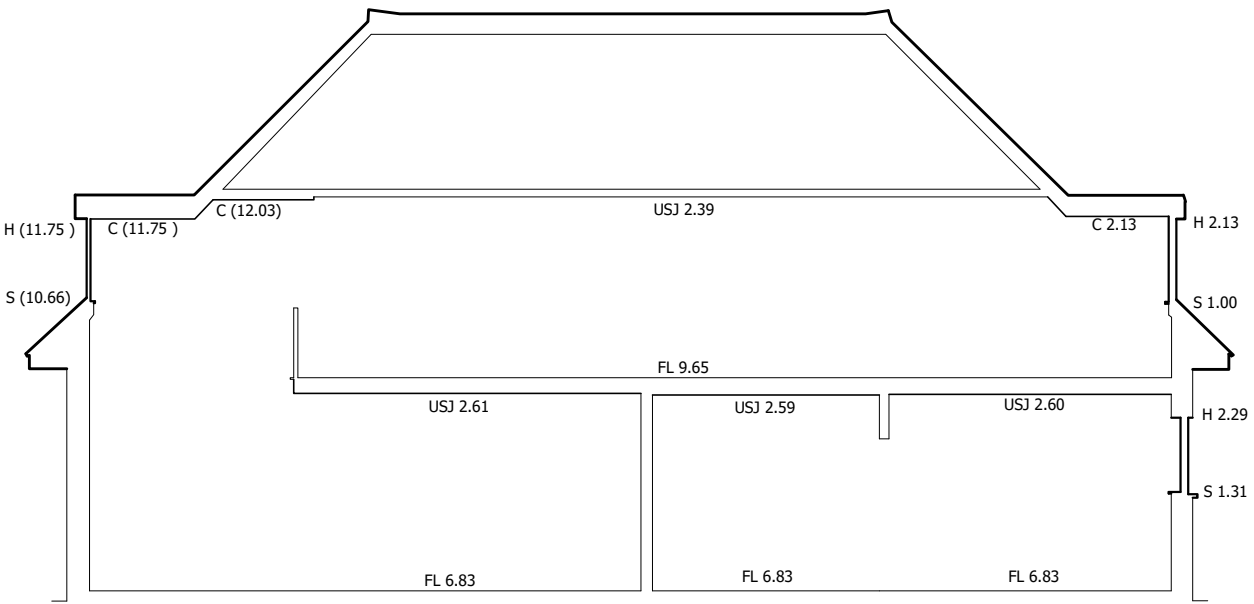

LOOKING NORTH-EAST
section

Residential Revelopment at 7 Sea Close

Middleton-On-Sea
West Sussex, PO22 7RU
For Pallant Homes

Drawing title

Existing Plans & Elevations

Drawn	Date	Checked	Date	Scale at A1
HG/JL	Feb 20	HG	Feb 20	1:100
Job No.	Pro.	Org.	Zone	Level
20-005	SEC	MHA	00	XX
Purpose of Issue	DR	A	0004	P1
PLANNING				

Ground Floor | Bicentennial Building
Southern Gate | Chichester
West Sussex | PO19 8EZ

t: 01243 774748
e: admin@mharchitects.co.uk
www.mharchitects.co.uk

Limited Company
Registered in England No.1994233