



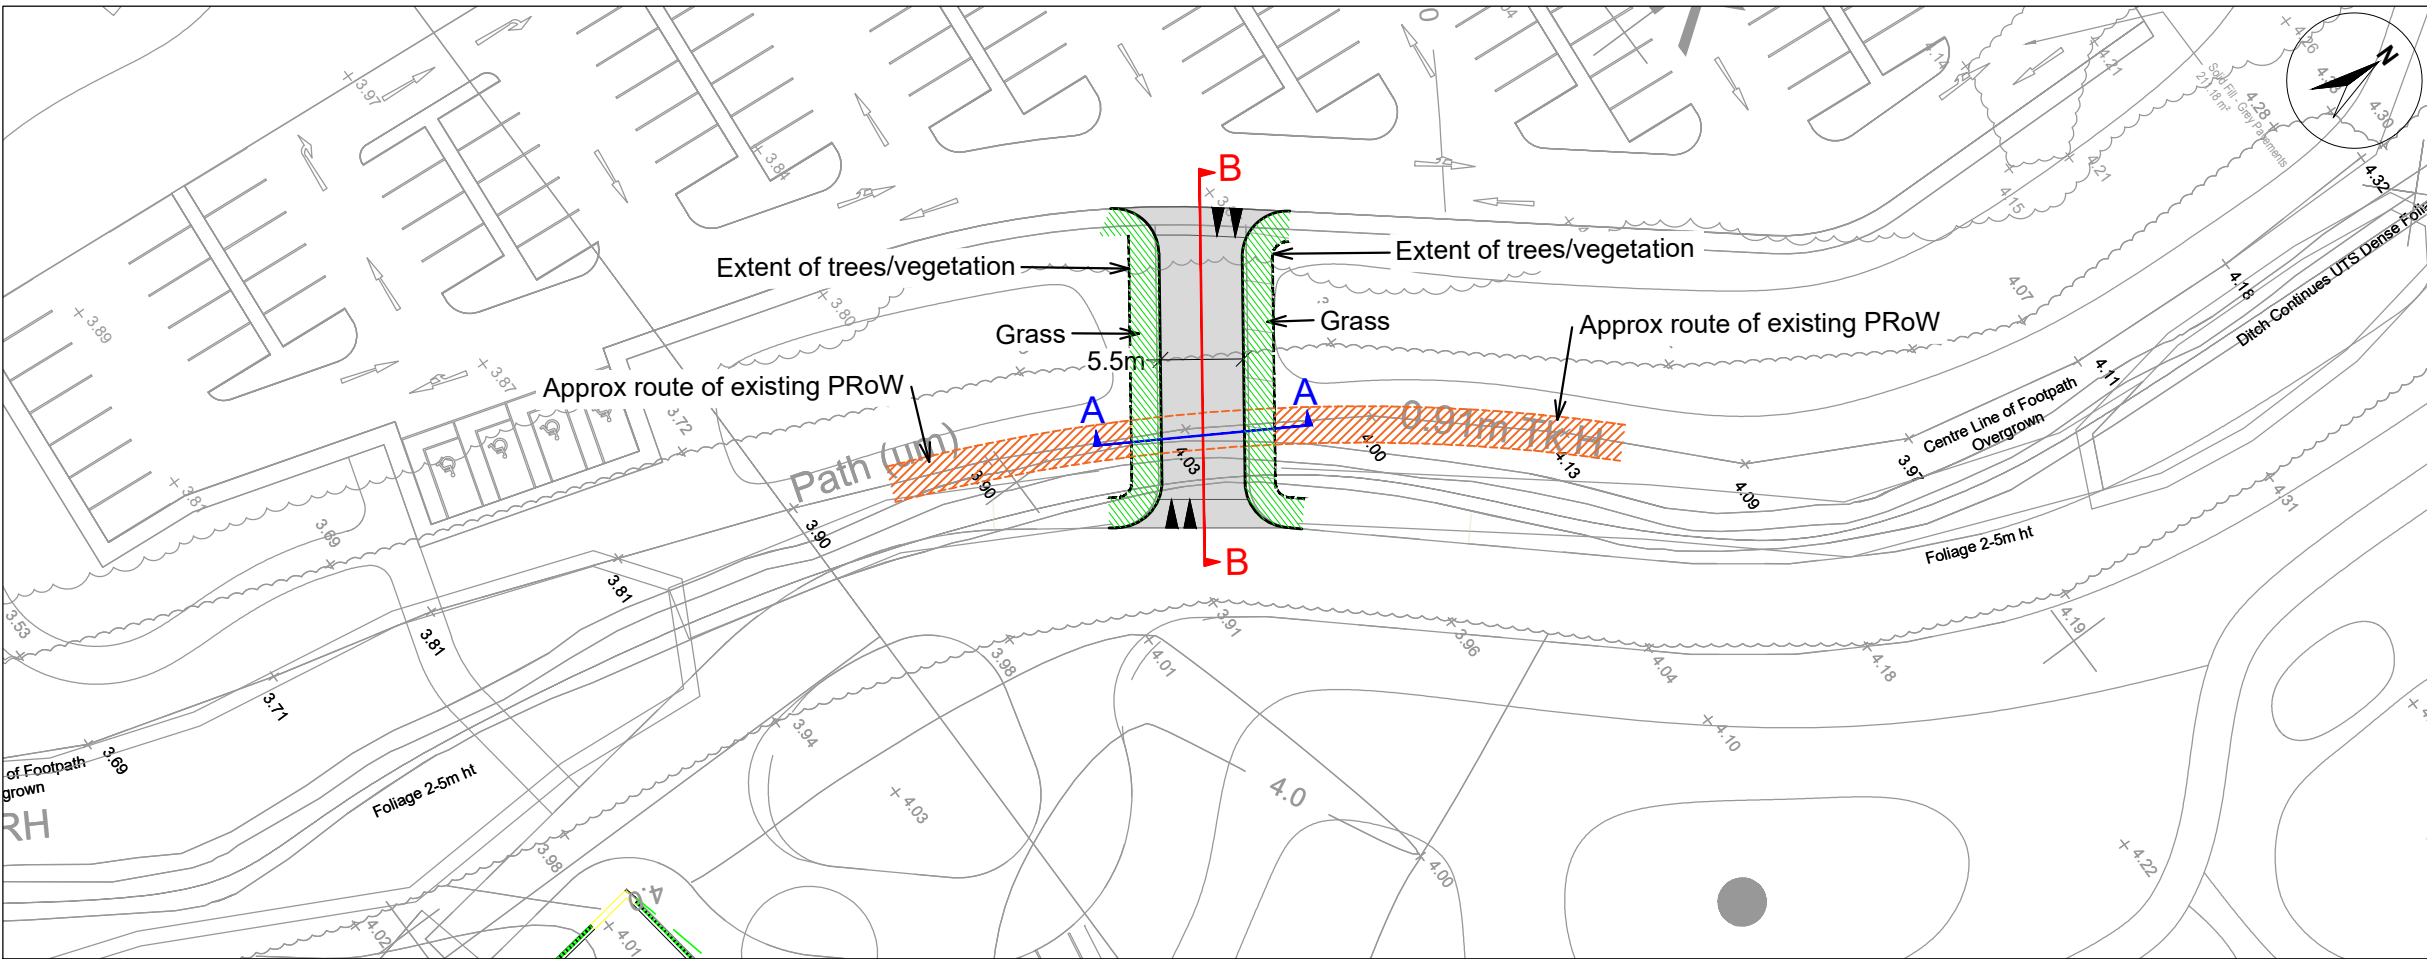

- © 2019 RPS Group
- NOTES
1. This drawing has been prepared in accordance with the scope of RPS's appointment with its client and is subject to the terms and conditions of that appointment. RPS accepts no liability for any use of this document other than by its client and only for the purposes for which it was prepared and provided.
 2. If received electronically it is the recipients responsibility to print to correct scale. Only written dimensions should be used.
 3. This drawing is to be read in conjunction with all relevant scheme drawings.

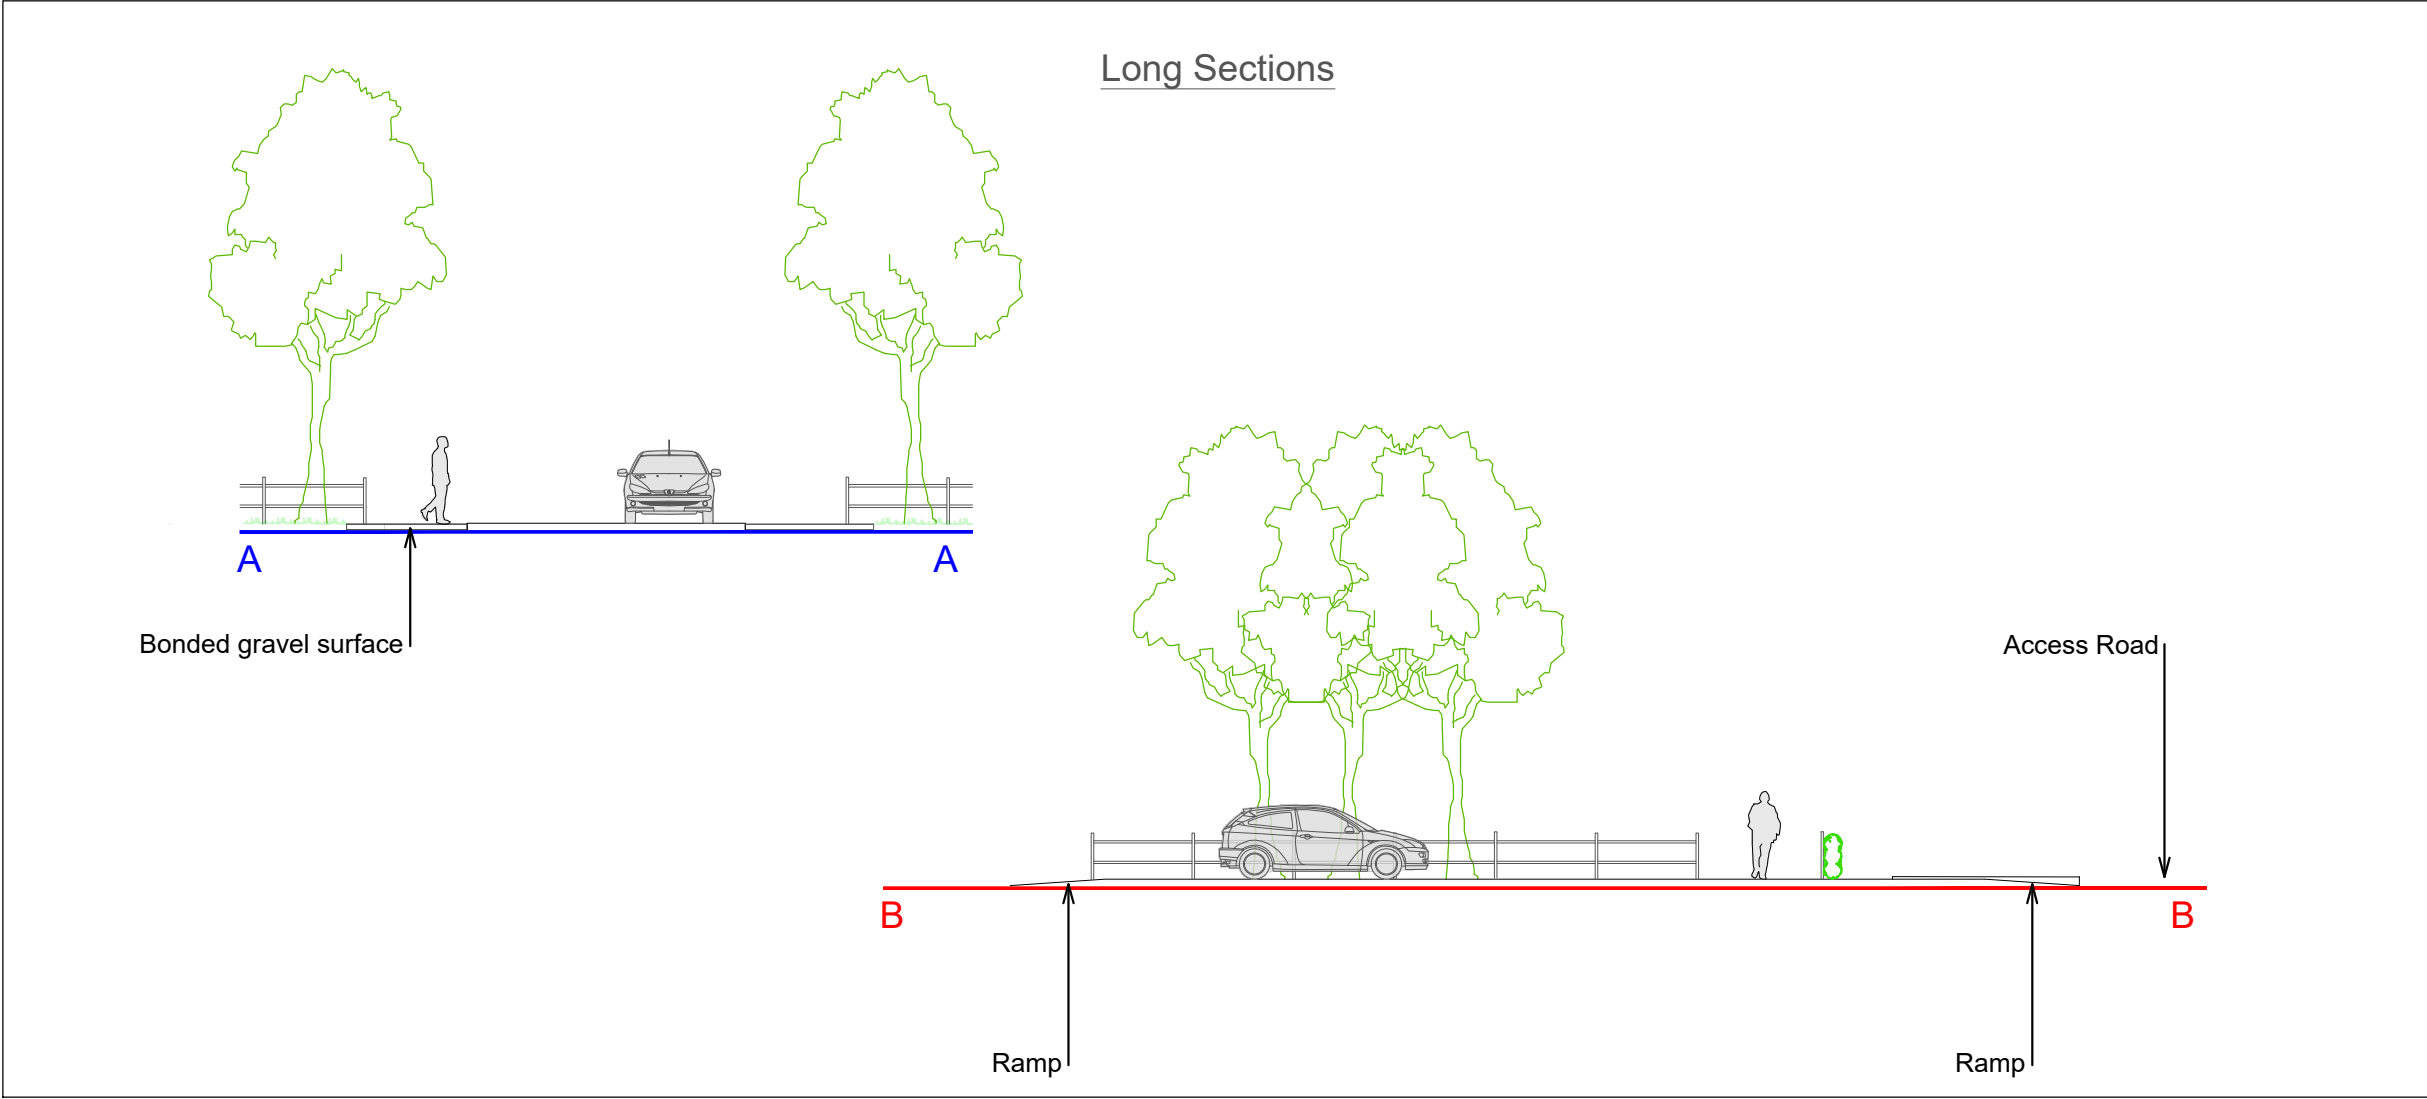

A	Proposed footway removed	AJ	MA	26.01.22
Rev	Description	By	CB	Date



20 Farringdon Street, London EC4A 4AB
T: +44(0)20 3691 0500 E: transport@rpsgroup.com

Client Hallam Land Management

Project Bognor Regis

Title Access/Car Park Link Detail

Status	Drawn By	PM/Checked by
INFORMATION	AJ	MA
Project Number	Scale @ A3	Date Created
JNY10830	1:500	19/01/22
RPS Drawing/Figure Number	Rev	
JNY10830-14	A	

rpsgroup.com