

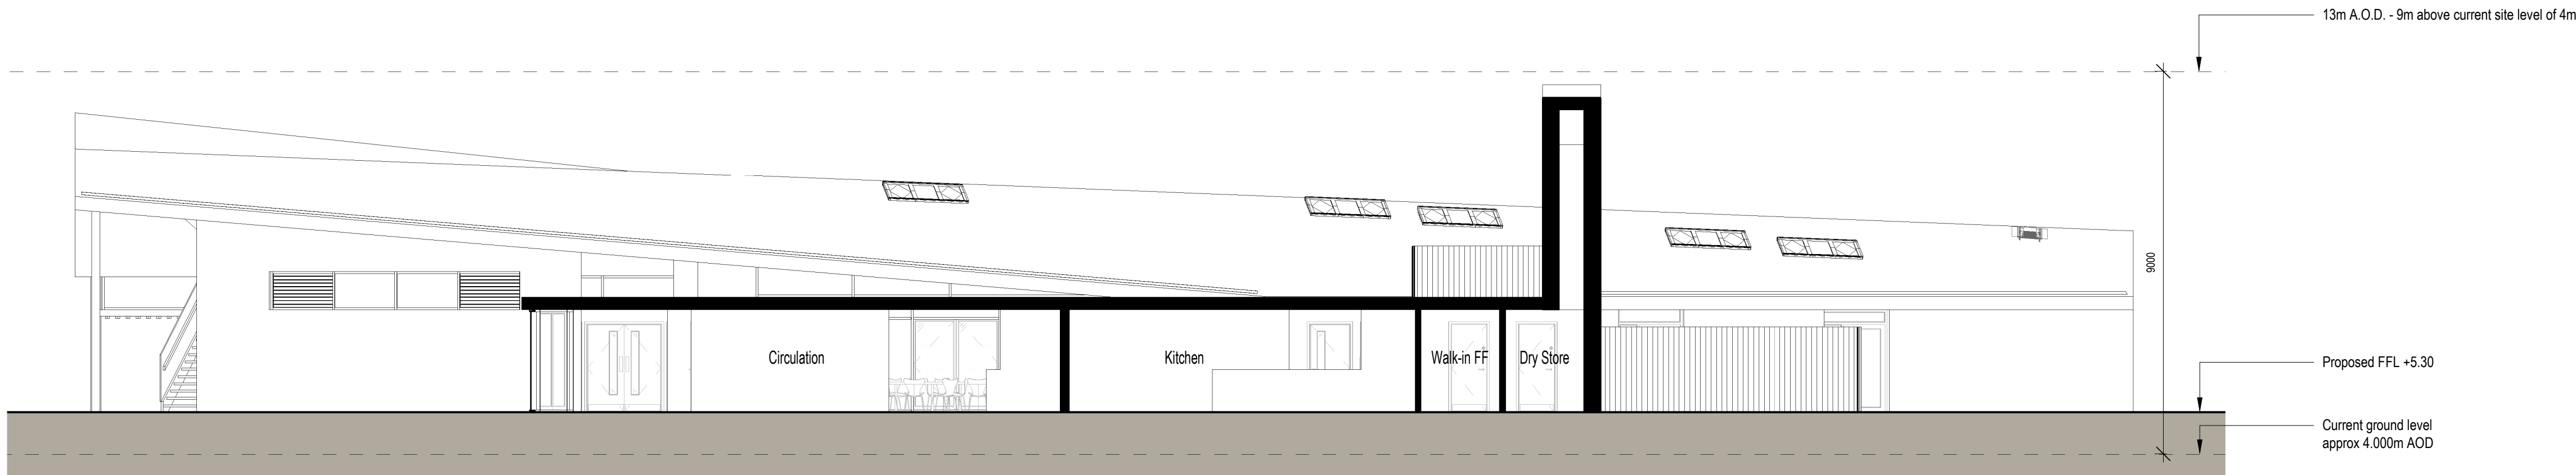



Notes:

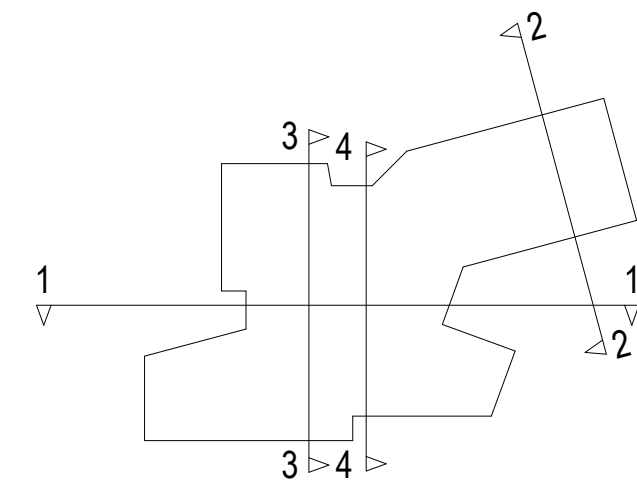


1 Section
1 : 100

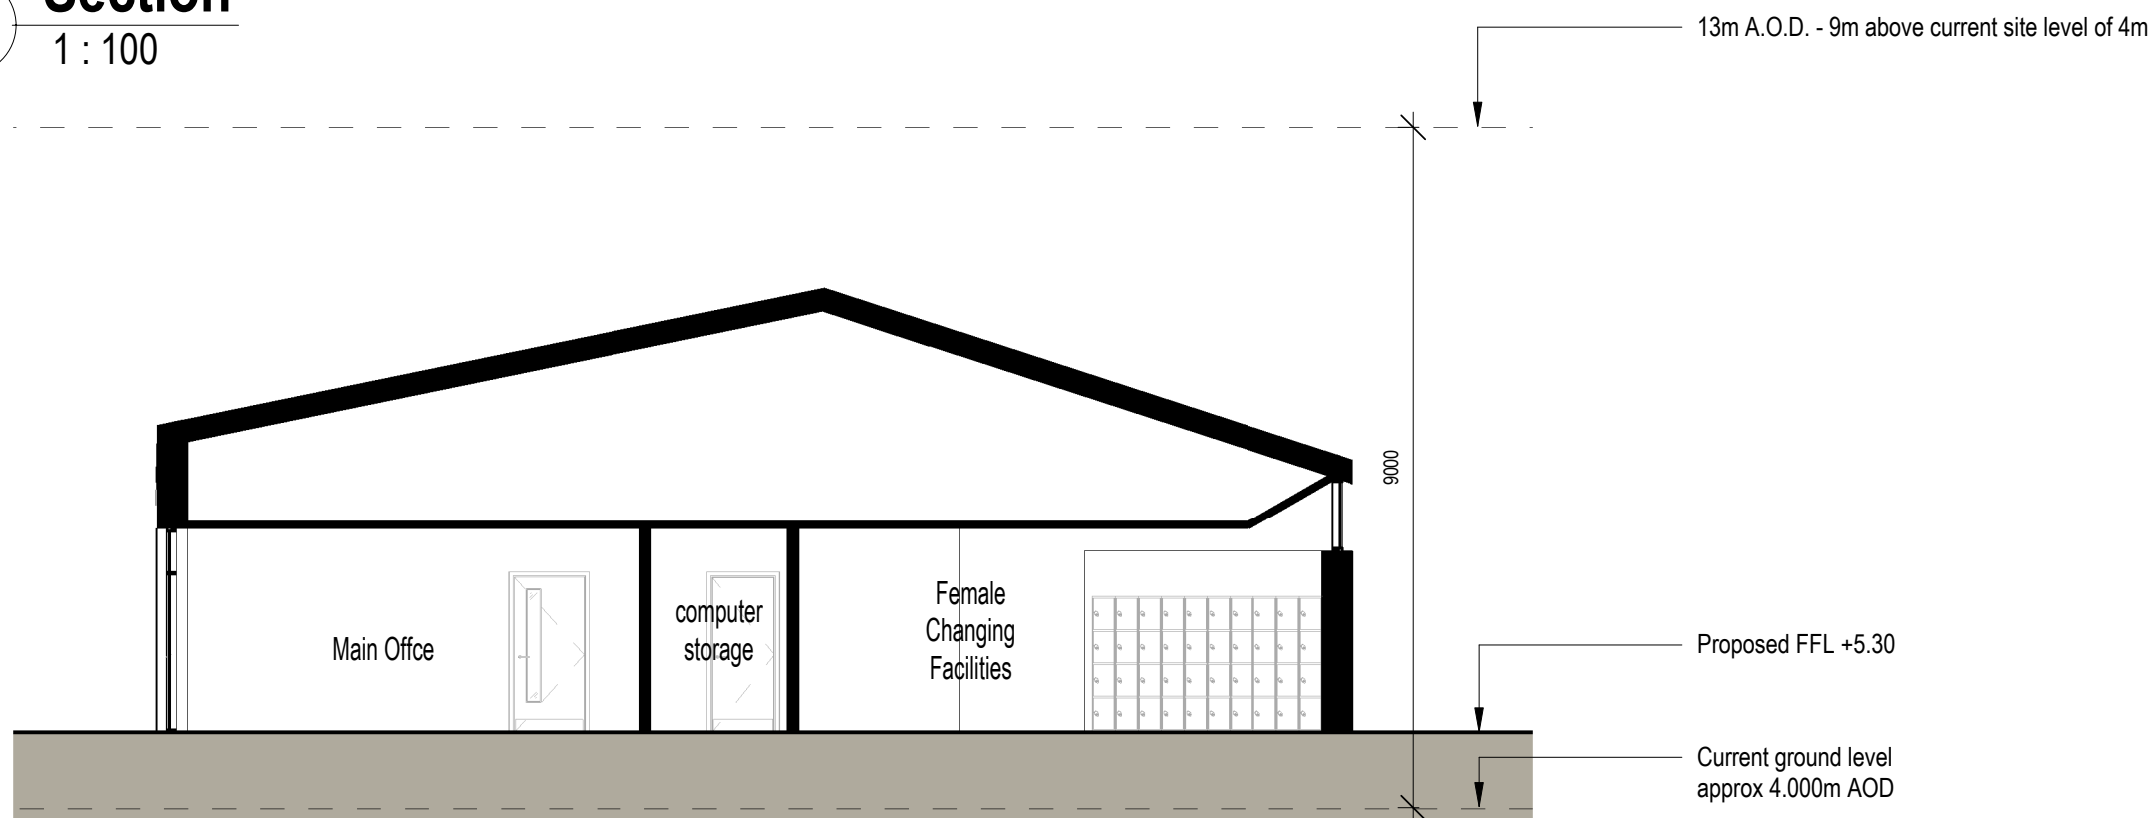

2 Section
1 : 100

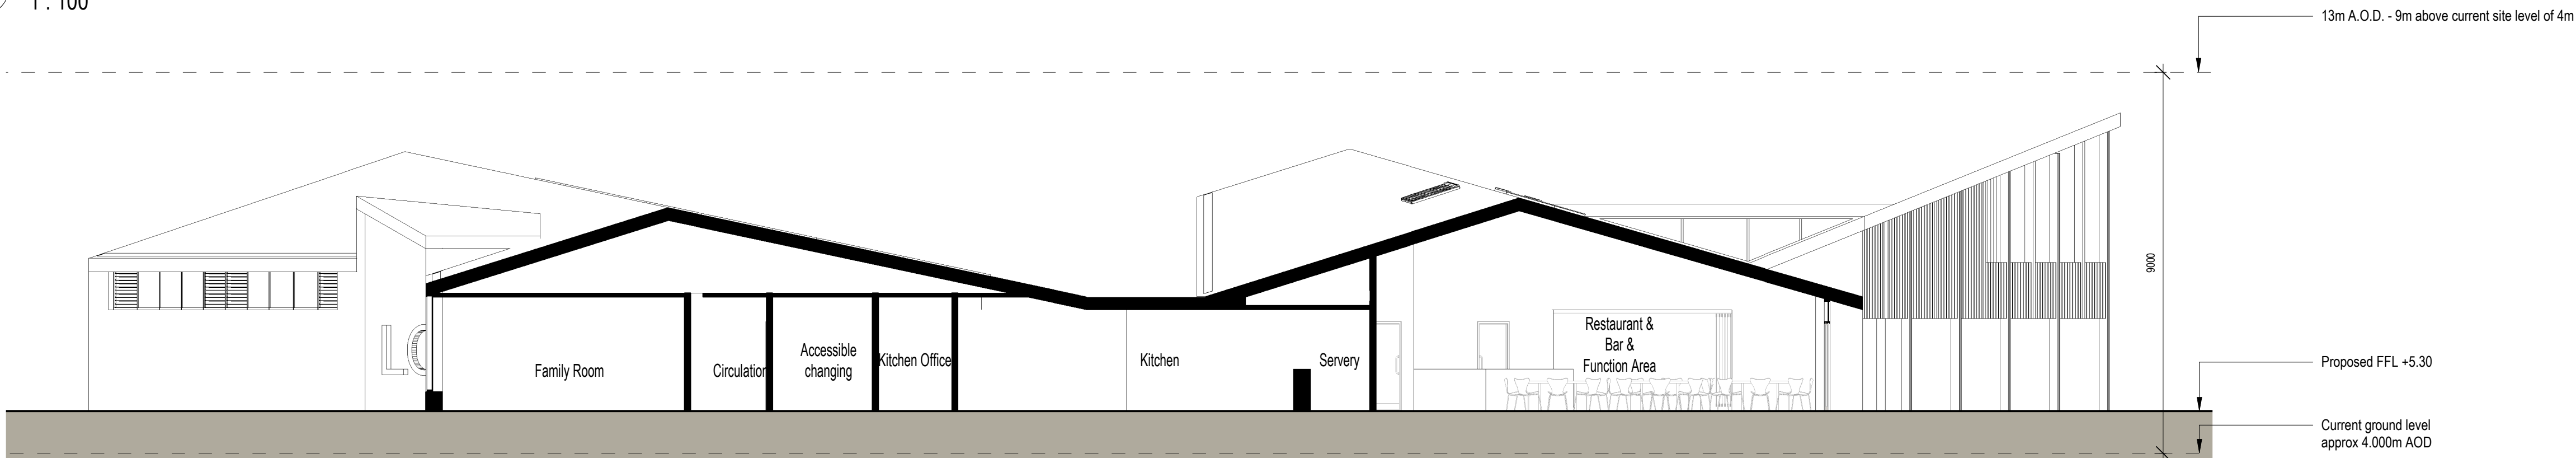

3 Section
1 : 100

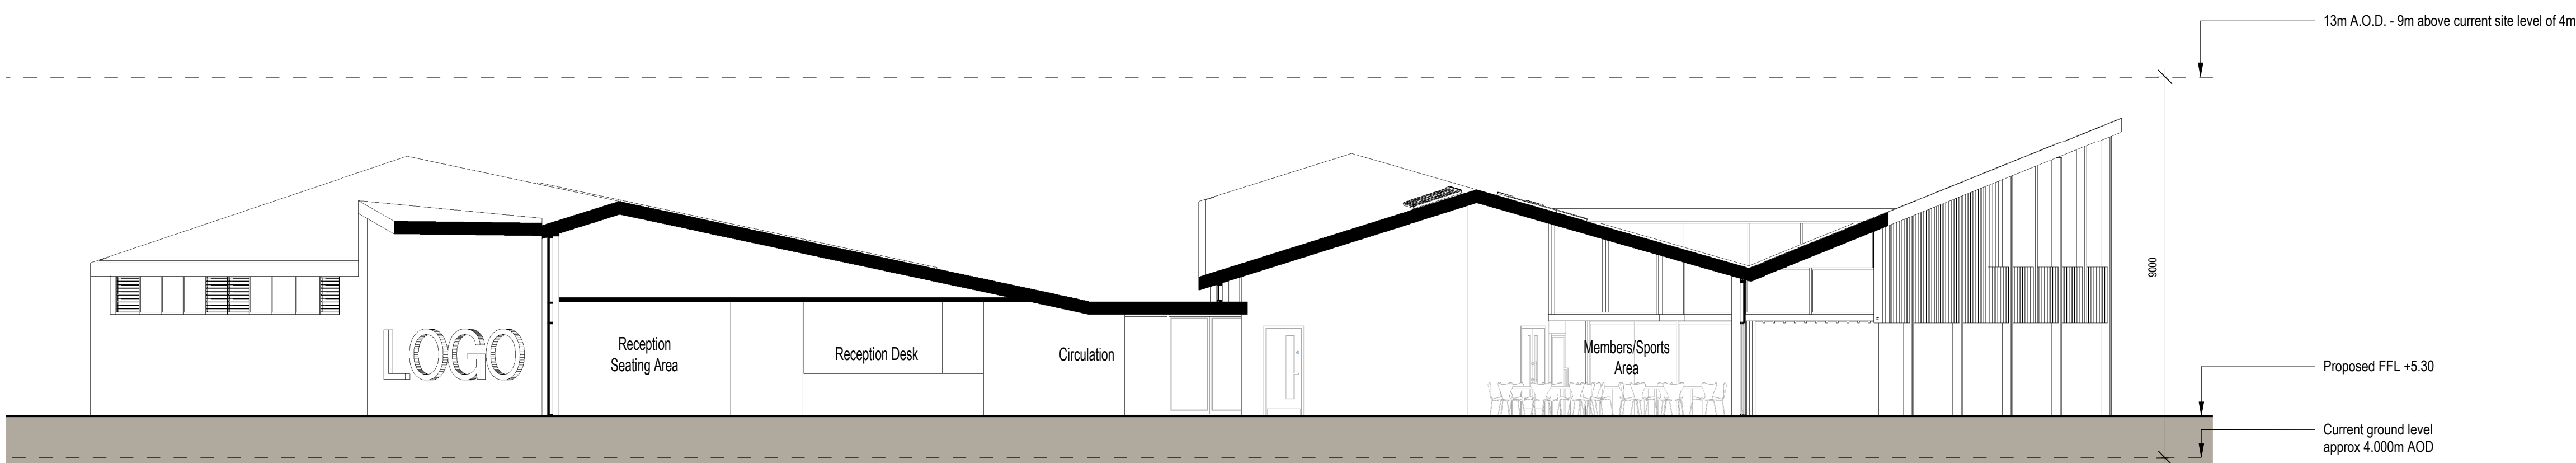

4 Section
1 : 100



Amendments

No.	Description	Date	Issued by
1	ISSUED FOR PLANNING	28/01/22	RG

© Novium Limited All rights reserved

NOVIUM
ARCHITECTS

Corn Exchange
Baffins Lane
Chichester
PO19 1BF

T 01243 558750

info@novium.com
www.novium.com

Project Name:
Bognor Regis Golf Club

Dwg Reference:
GA Sections - Clubhouse

Drawn: GP Checked: AW

Scale: 1 : 100 @ A1 Project Issue Date: 01/2022

Project:	Originator:	Volume:	Level:	Type:	Role:	Number:
BRGC - NOV - V1	XX - DR - A - PL004					

Status: S2 Suitability Description: PLANNING Orig Paper Size: A1

Revision: PL 1 Revision Description: FOR INFORMATION Novium Job No: Z0624