


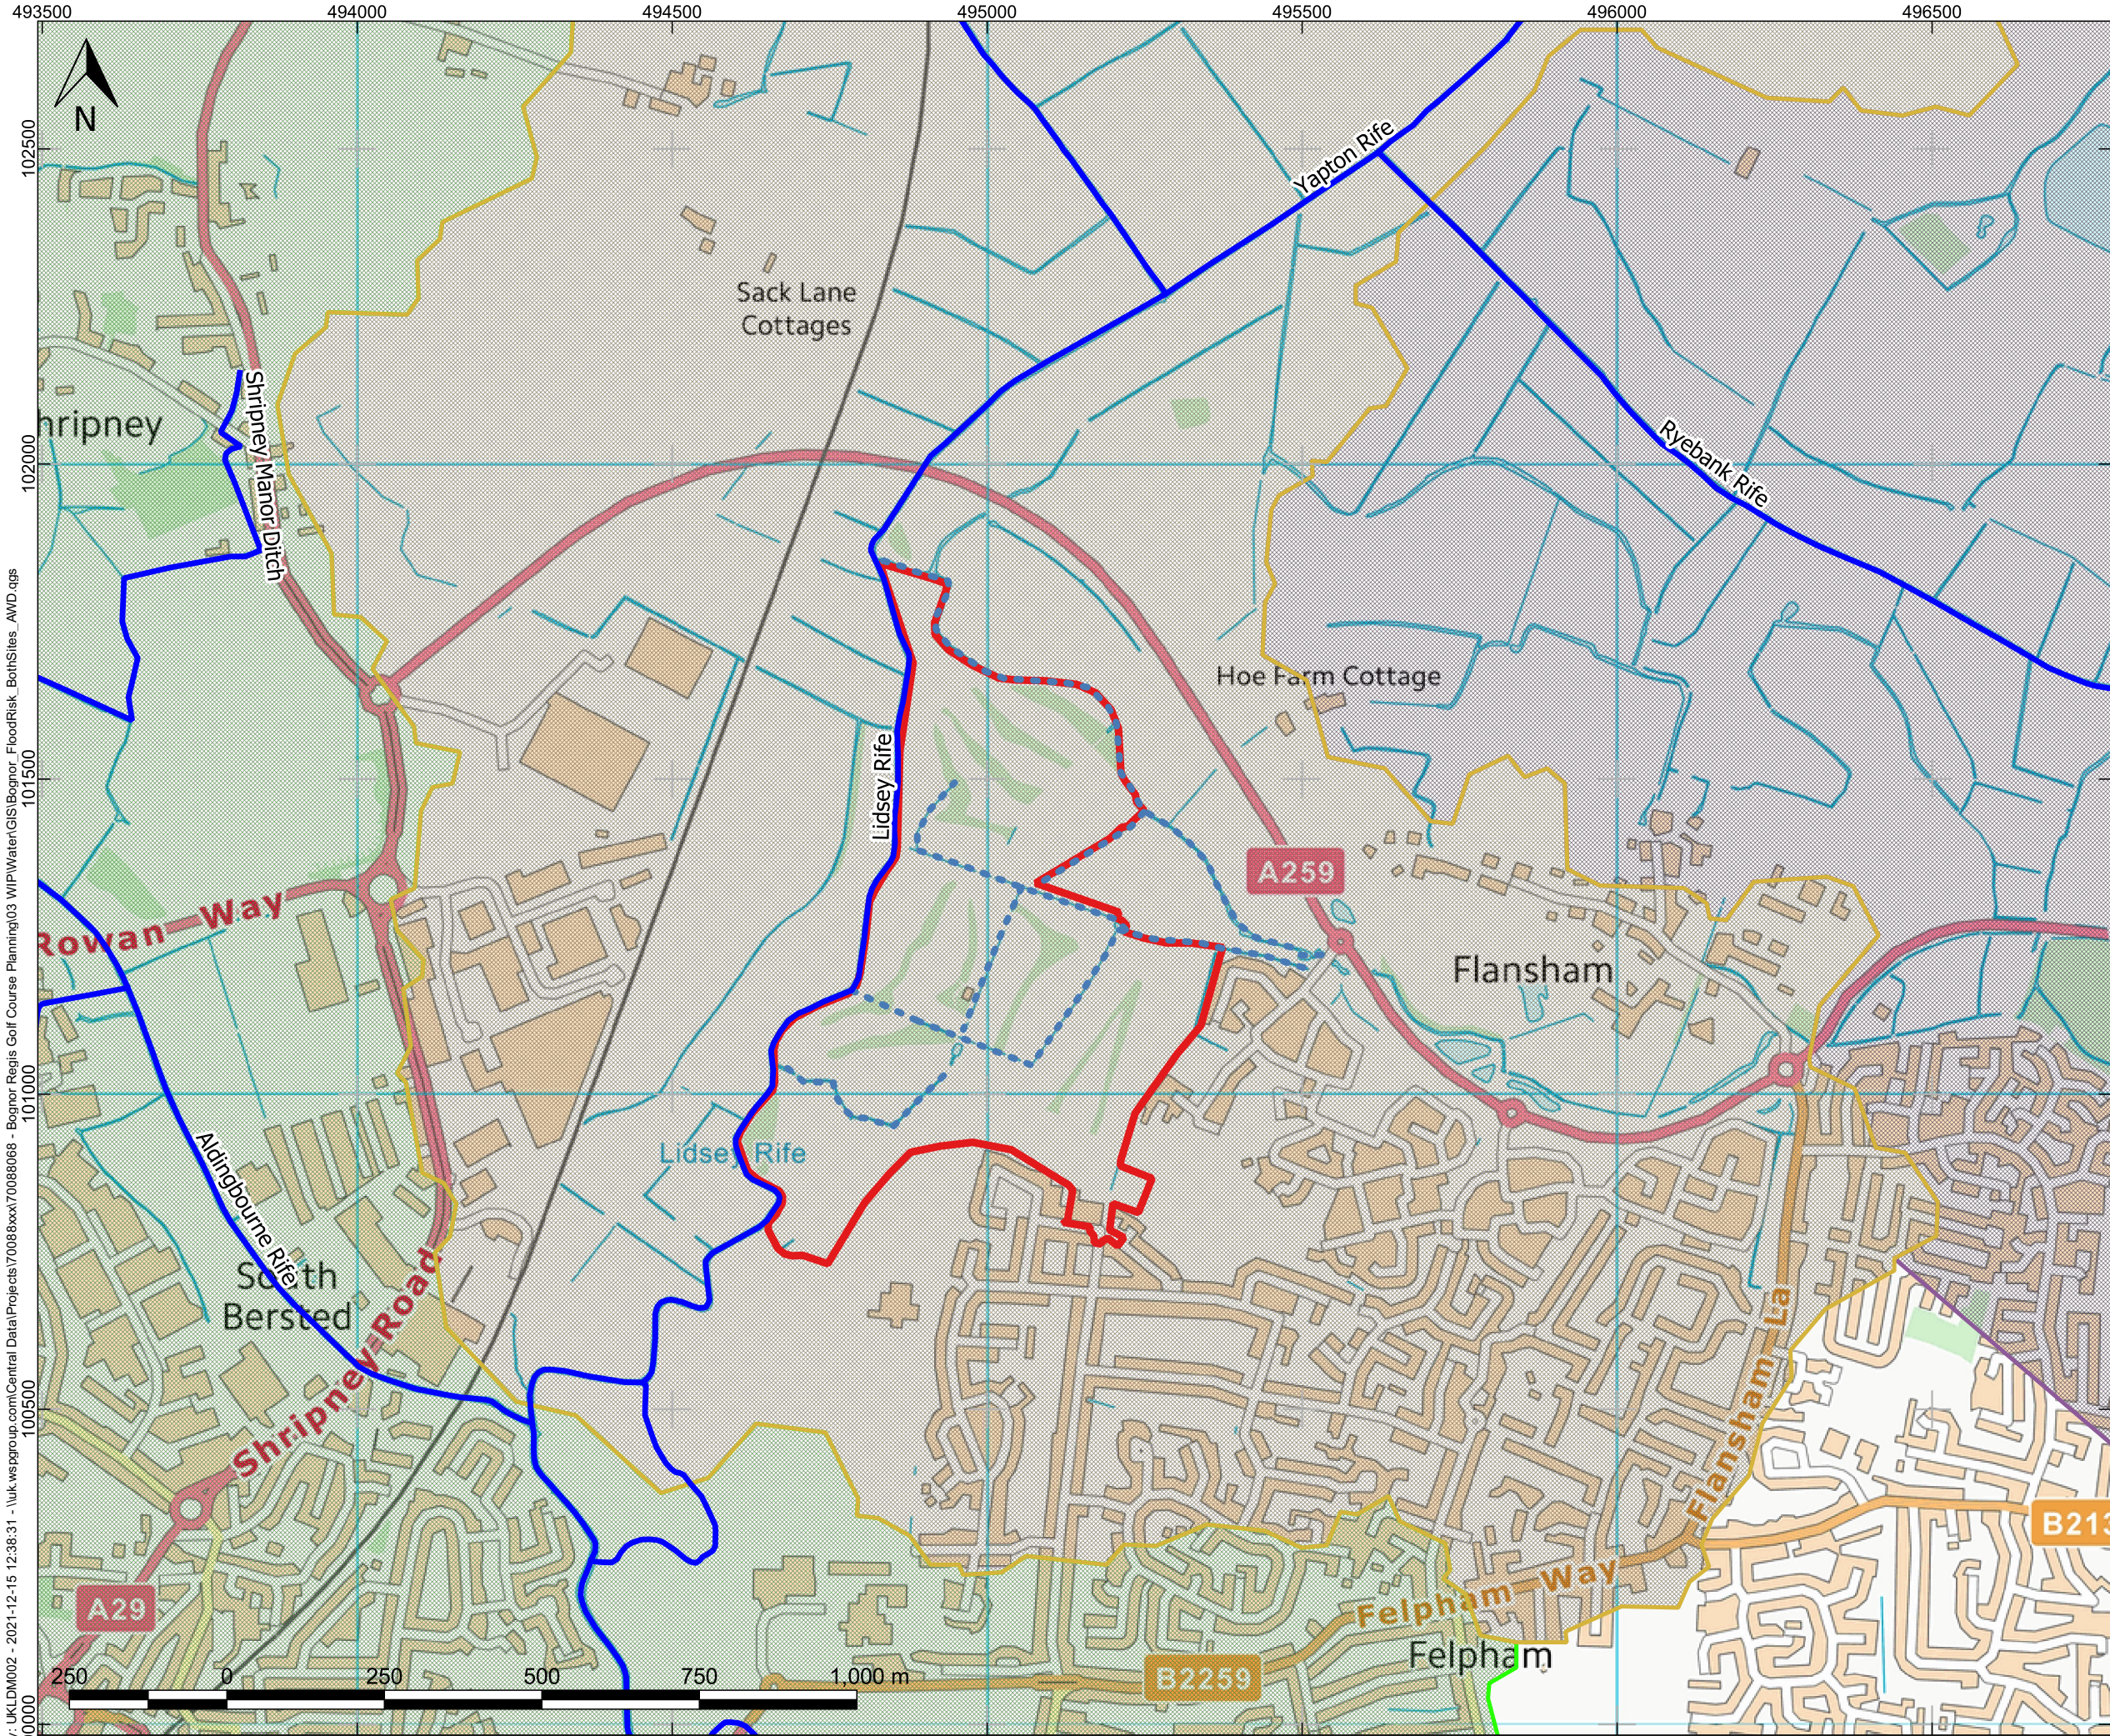

KEY:

Bognor Site A Boundary

EA Main Rivers**WFD Catchments**

A	15/12/2021	LM	FIRST ISSUE	AWD	AS
REV	DATE	DRW	DESCRIPTION	CHK	APP

STATUS:

FOR INFORMATION ONLY

Kings Orchard, 1 Queen Street,
Bristol, BS2 0HQ
Tel: +44 (0) 117 930 2000
www.wsp.com

CLIENT:

Hallam Land Management Limited

ARCHITECT:

-

PROJECT:

Bognor Regis Golf Course

TITLE:

WFD Surface Waterbodies at Site A

DRAWN:	CHECKED:	APPROVED:
LM	AWD	AS
QGIS FILE:	SCALE @A3:	DATE:
-	1:10,000	15/12/21
PROJECT No:	DRAWING No:	REV:
70088068	9-1	A