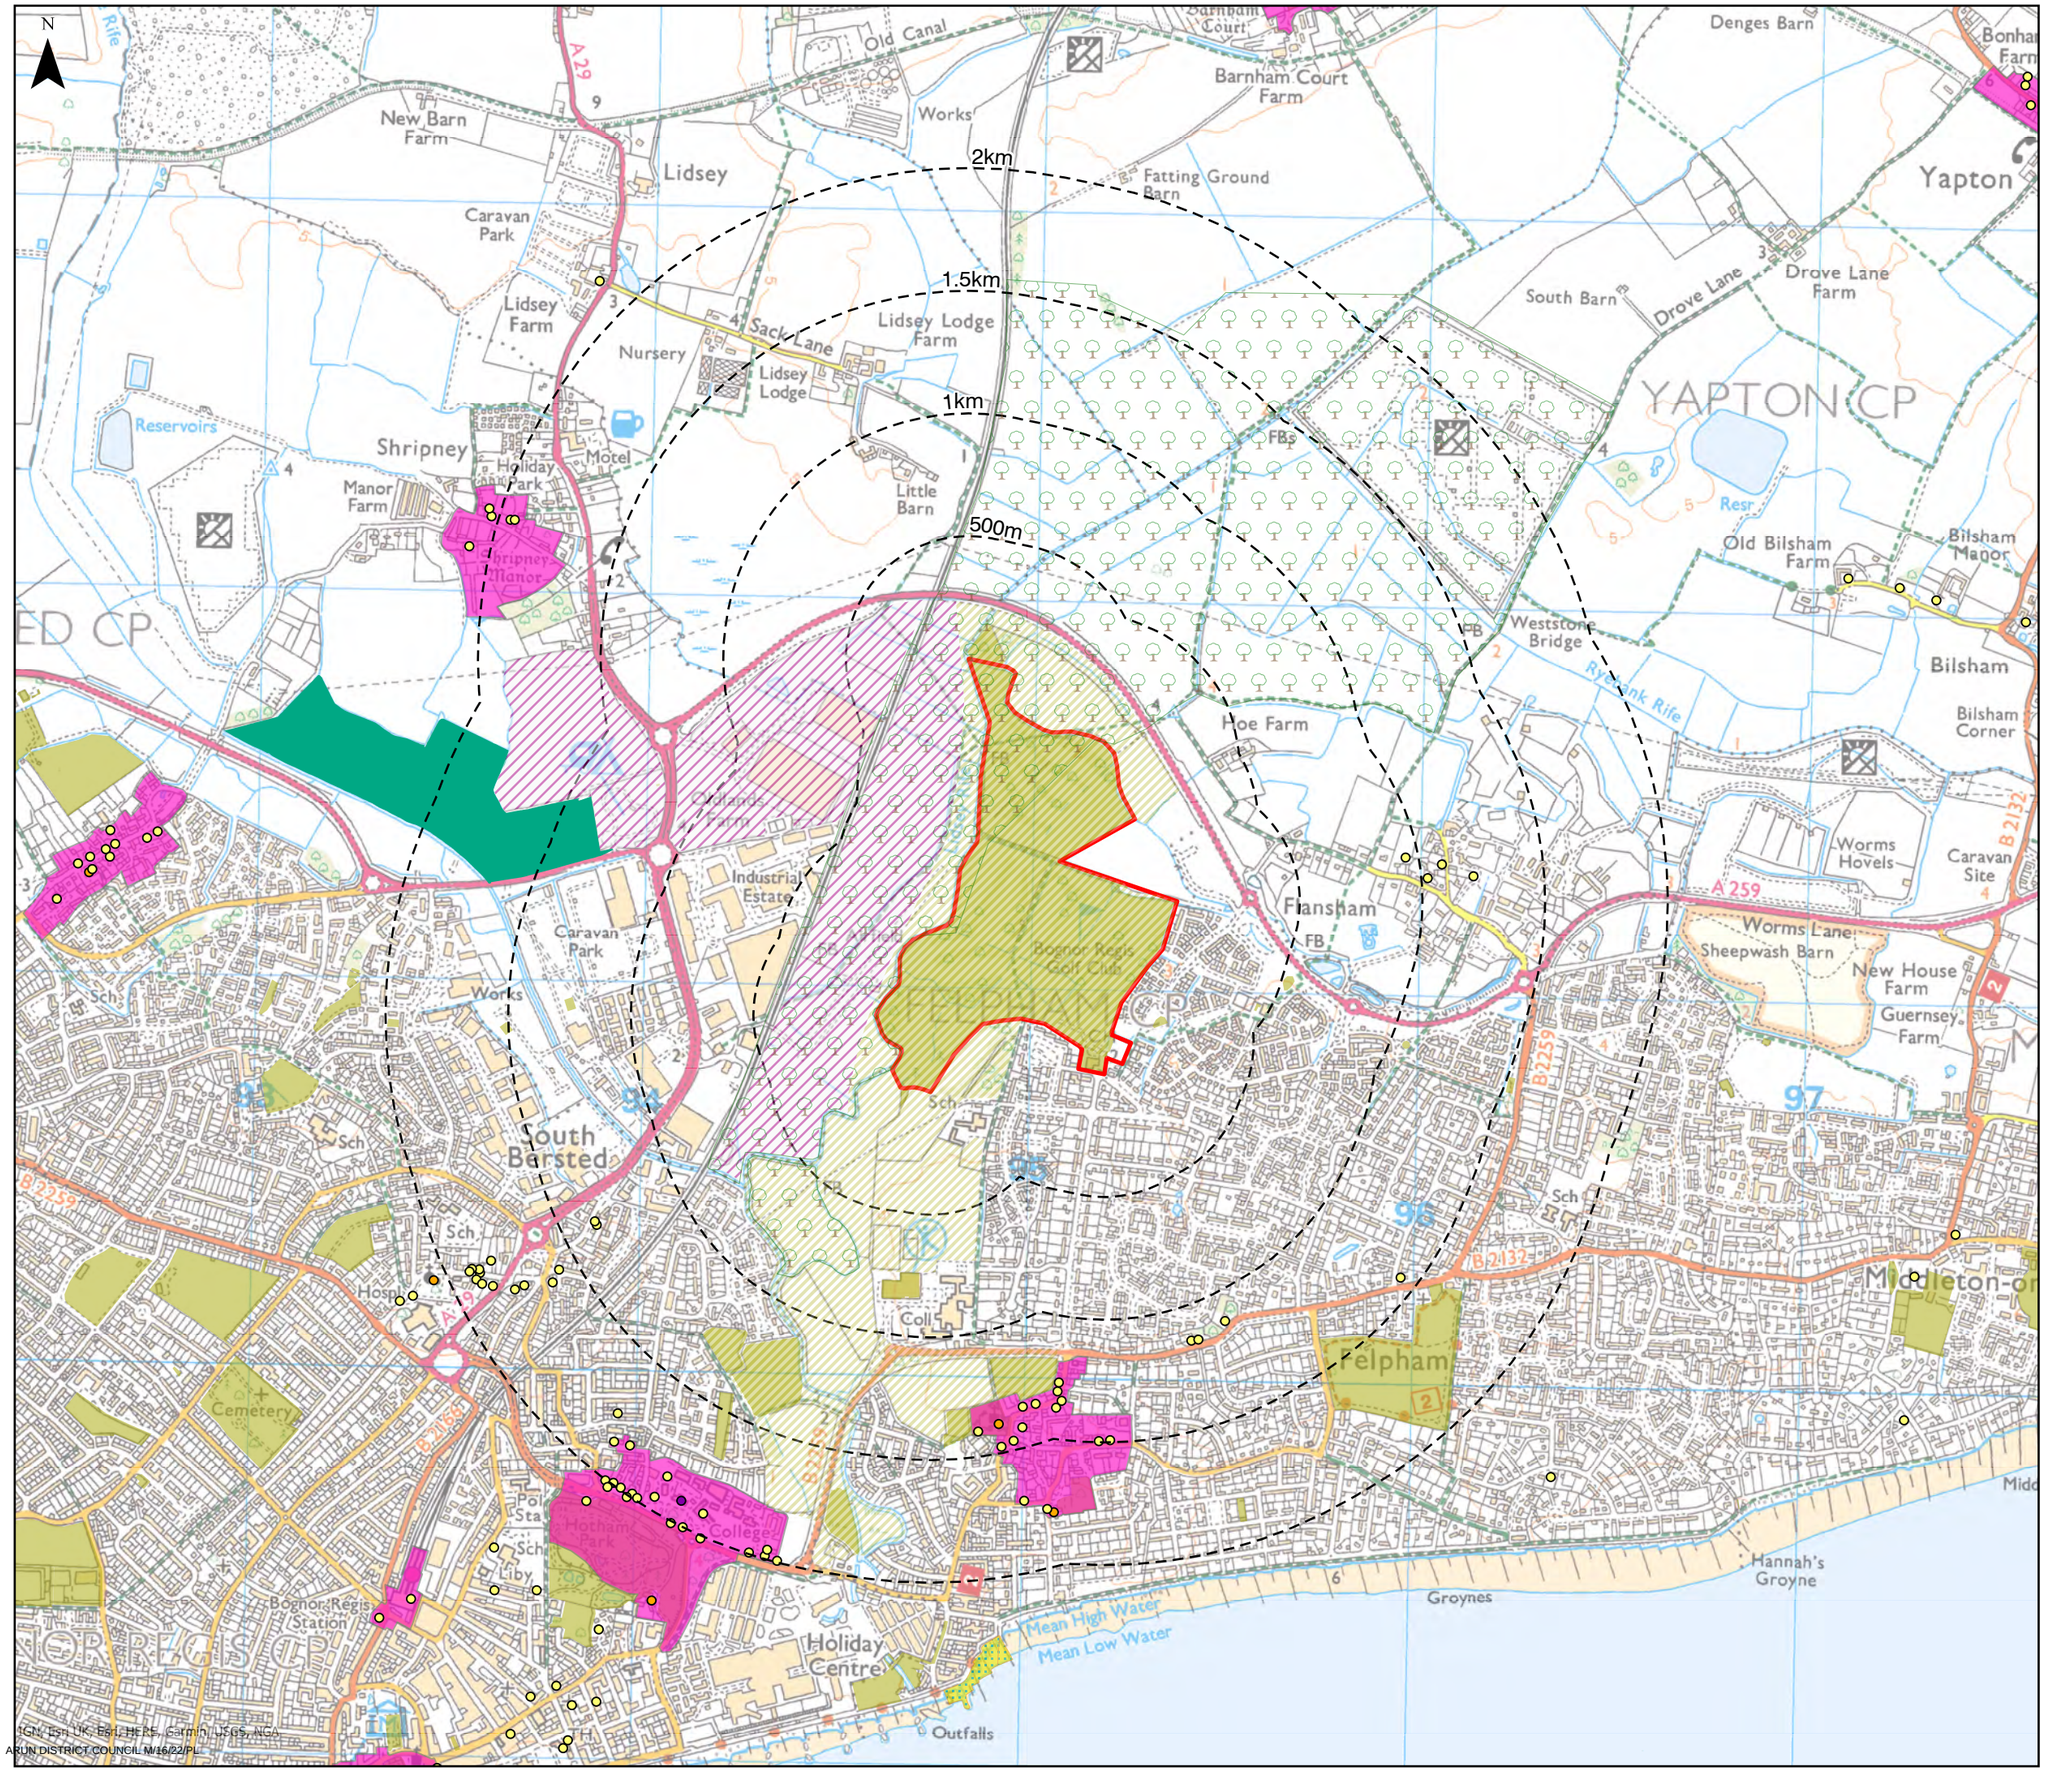

© IGN, Esri UK, Esri, HERE, Garmin, USGS, NGA

ARUN DISTRICT COUNCIL W/16/22/PL

NOTES

Do not scale this drawing. All discrepancies to be clarified with project Landscape Architect.

This drawing is the property of Urban Wilderness Ltd and is issued on the condition it is not reproduced, retained or disclosed to any unauthorised person, either wholly or in part without written consent of Urban Wilderness Ltd.

Application Site Boundary

- Application Site Boundary
- Site Study Area

Statutory Designations

- Conservation Areas
- Sites of Special Scientific Interest (SSSI)

Historic Statutory Designations

Listed Buildings

- Grade I
- Grade II
- Grade II*

Other

- Open Green Space
- Ancient Woodland
- Local Nature Reserves (LNR)
- Gaps Between Settlements
- Strategic Employment Sites
- Biodiversity Opportunity Area (BOA)

rev	details	date
-	-	-

URBAN WILDERNESS

7 Saw Mill Yard, Water Lane, Holbeck, Leeds
LS11 5WH
www.urbanwilderness.co.uk
design@urbanwilderness.co.uk
0113 4720 300
Registered in Scotland SC371979

client
Hallam Land Management

project
Bognor Regis
The Existing Bognor Golf Club

drawing title
Landscape and Visual Impact Assessment
Landscape Features & Designations

drawing status
PLANNING

drawn by	checked by	date
LJM	NJE	Dec 21

scale	paper size
1:25,000	A3

job/dwg no.	rev.
171-UW-P-A-004	-