


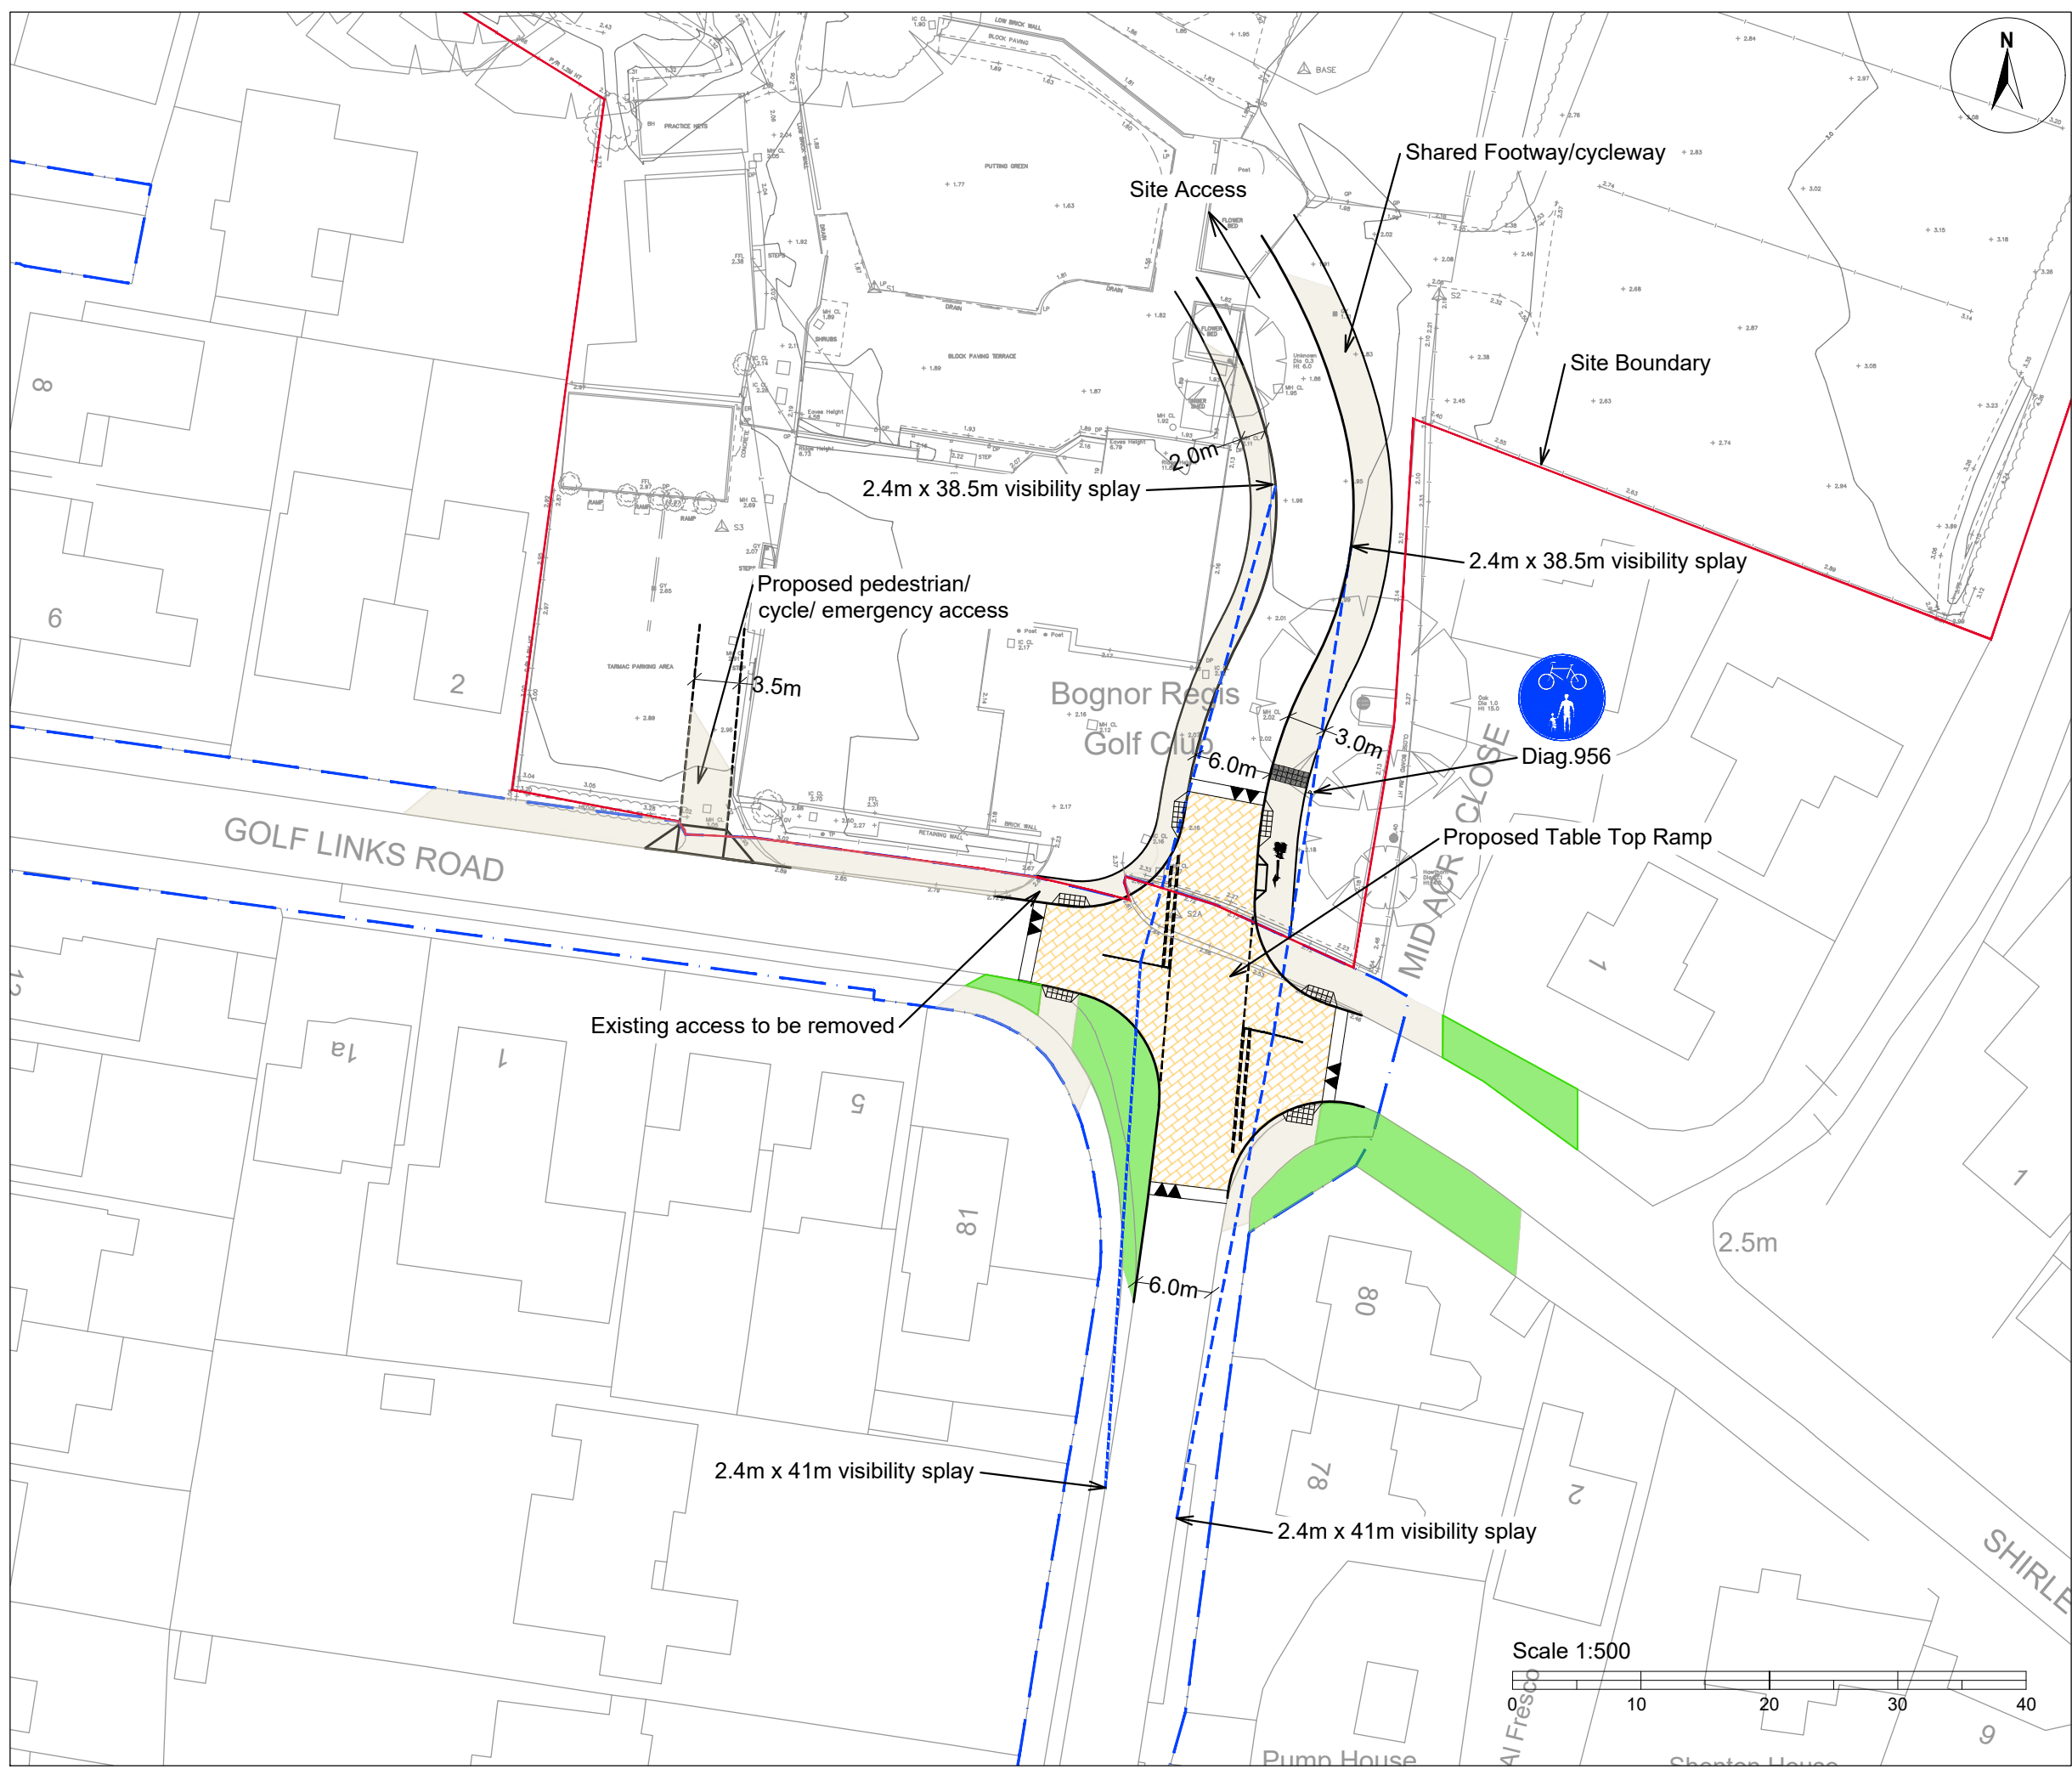

- © 2019 RPS Group
- NOTES
1. This drawing has been prepared in accordance with the scope of RPS's appointment with its client and is subject to the terms and conditions of that appointment. RPS accepts no liability for any use of this document other than by its client and only for the purposes for which it was prepared and provided.
 2. If received electronically it is the recipients responsibility to print to correct scale. Only written dimensions should be used.
 3. This drawing is to be read in conjunction with all relevant scheme drawings.

Key:

Extent of public highway

For swept path analysis see drawing JNY10830-11A

D	Following RSA	AJ	MA	25.11.21
C	Shirley Drive arm adjusted	AJ	MA	10:11:21
B	Table Top Ramp & Footway cycleway added	MA		15:10:21
A	Vis splay added and access realigned	AJ	MA	11:10:21
Rev	Description	By	CB	Date



20 Farringdon Street, London EC4A 4AB
T: +44(0)20 3691 0500 E: transport@rpsgroup.com

Client Hallam Land Management

Project Bognor Regis

Title Proposed Site Access

Status Drawn By PM/Checked by
INFORMATION AJ MA

Project Number Scale @ A3 Date Created
JNY10830 1:500 21/09/21

RPS Drawing/Figure Number Rev
JNY10830-04 D

rpsgroup.com