
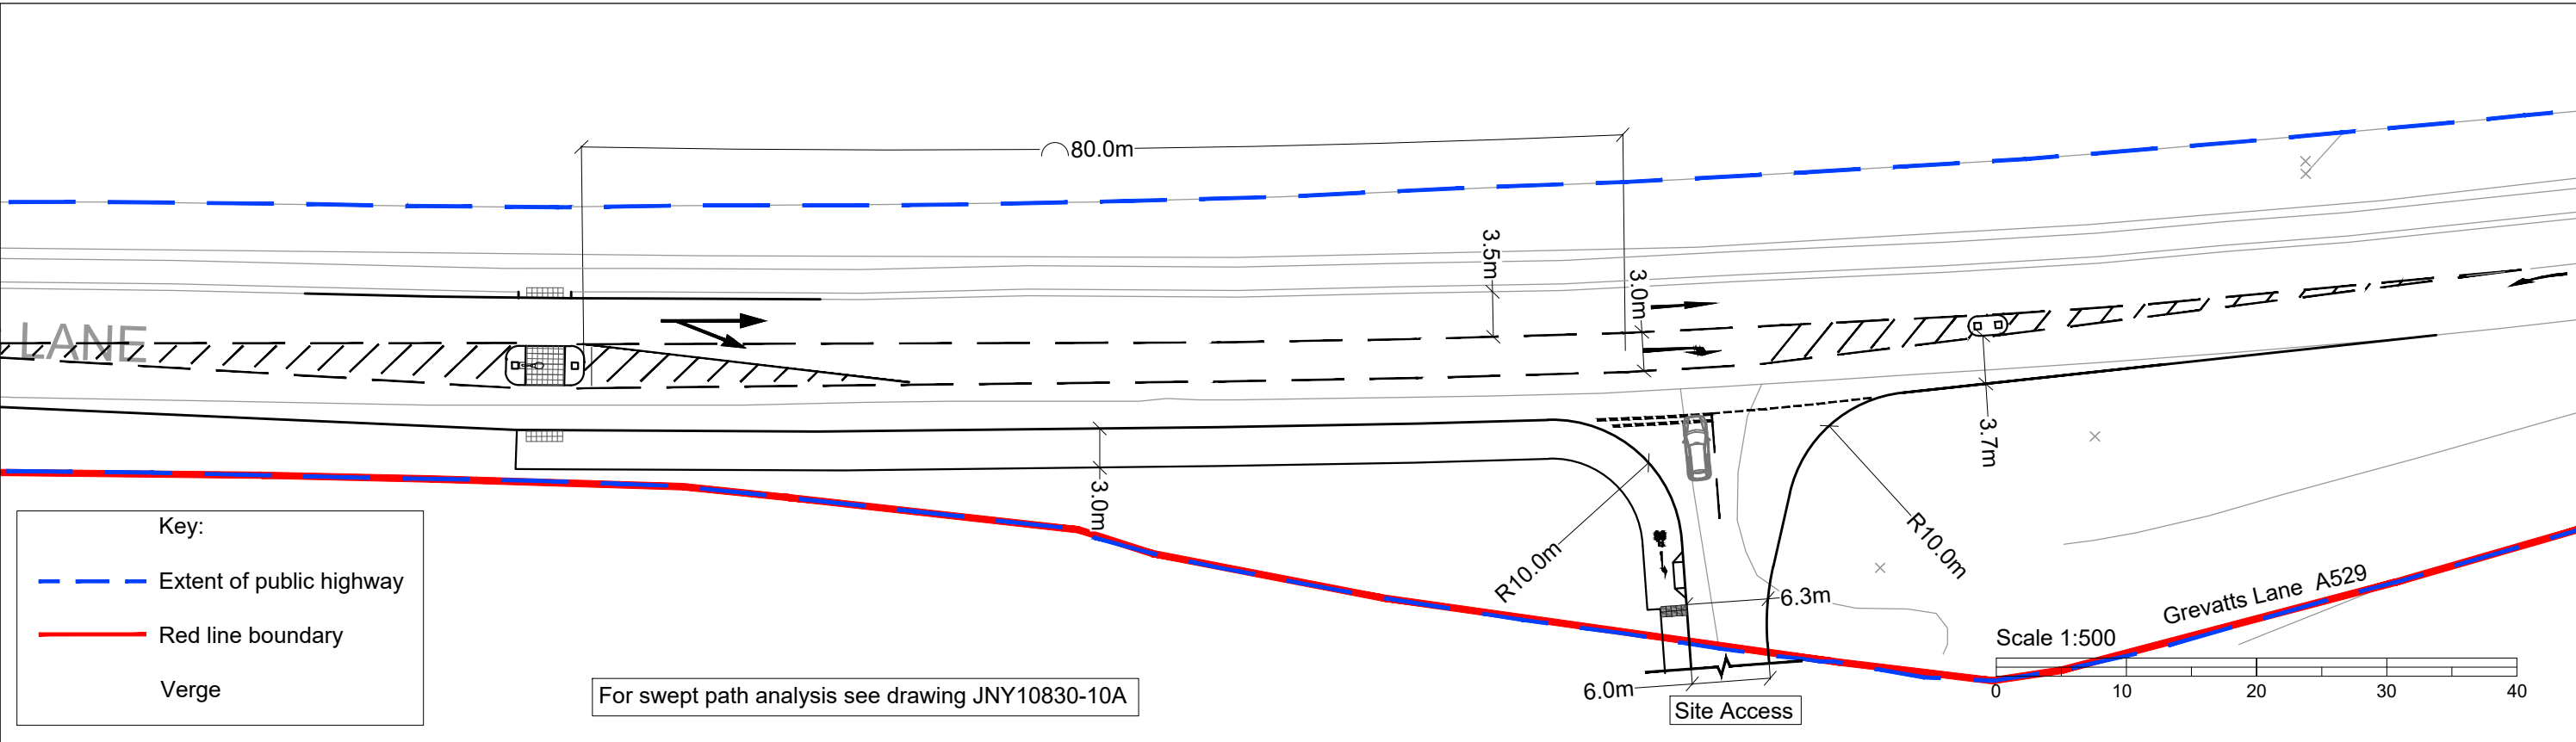


PRELIMINARY
NOT FOR
CONSTRUCTION

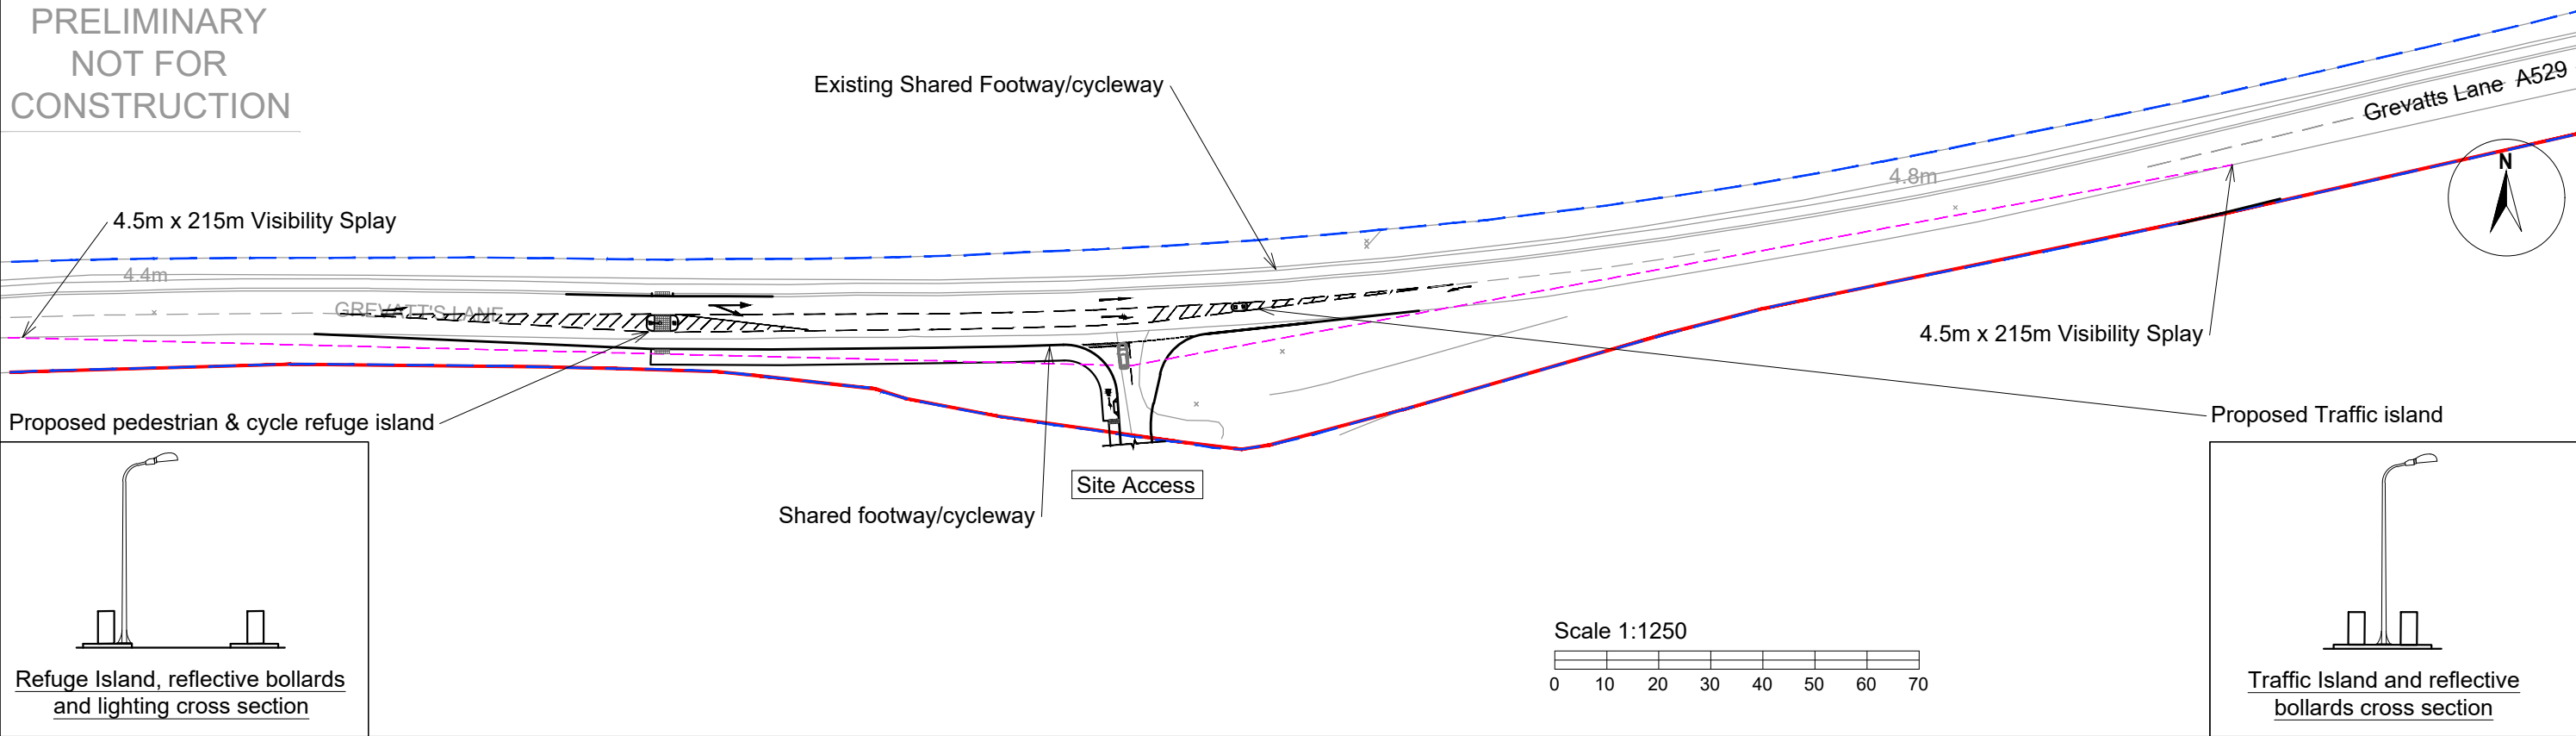

20 Farringdon Street, London EC4A 4AB
T: +44(0)20 3691 0500 E: transport@rpsgroup.com

Client Hallam Land Management

Project Bognor Regis

Title Proposed Access Arrangement
to New Golf Course

© 2019 RPS Group

NOTES

- This drawing has been prepared in accordance with the scope of RPS's appointment with its client and is subject to the terms and conditions of that appointment. RPS accepts no liability for any use of this document other than by its client and only for the purposes for which it was prepared and provided.
- If received electronically it is the recipients responsibility to print to correct scale. Only written dimensions should be used.
- This drawing is to be read in conjunction with all relevant scheme drawings.

A	Following RSA comments	AJ	MA	25.11.21
Rev	Description	By	CB	Date

Status PRELIMINARY
Project Number JNY10830
RPS Drawing/Figure Number JNY10830-09
Drawn By AJ
Scale @ A3 1:200 /1:500
PM/Checked by MA
Date Created 10/11/21
Rev A

rpsgroup.com

Drawing Ref: P:\JNY10830 - Bognor Regis\Highways\Drawings\JNY10830_09A & 10A Golf Access.dwg