
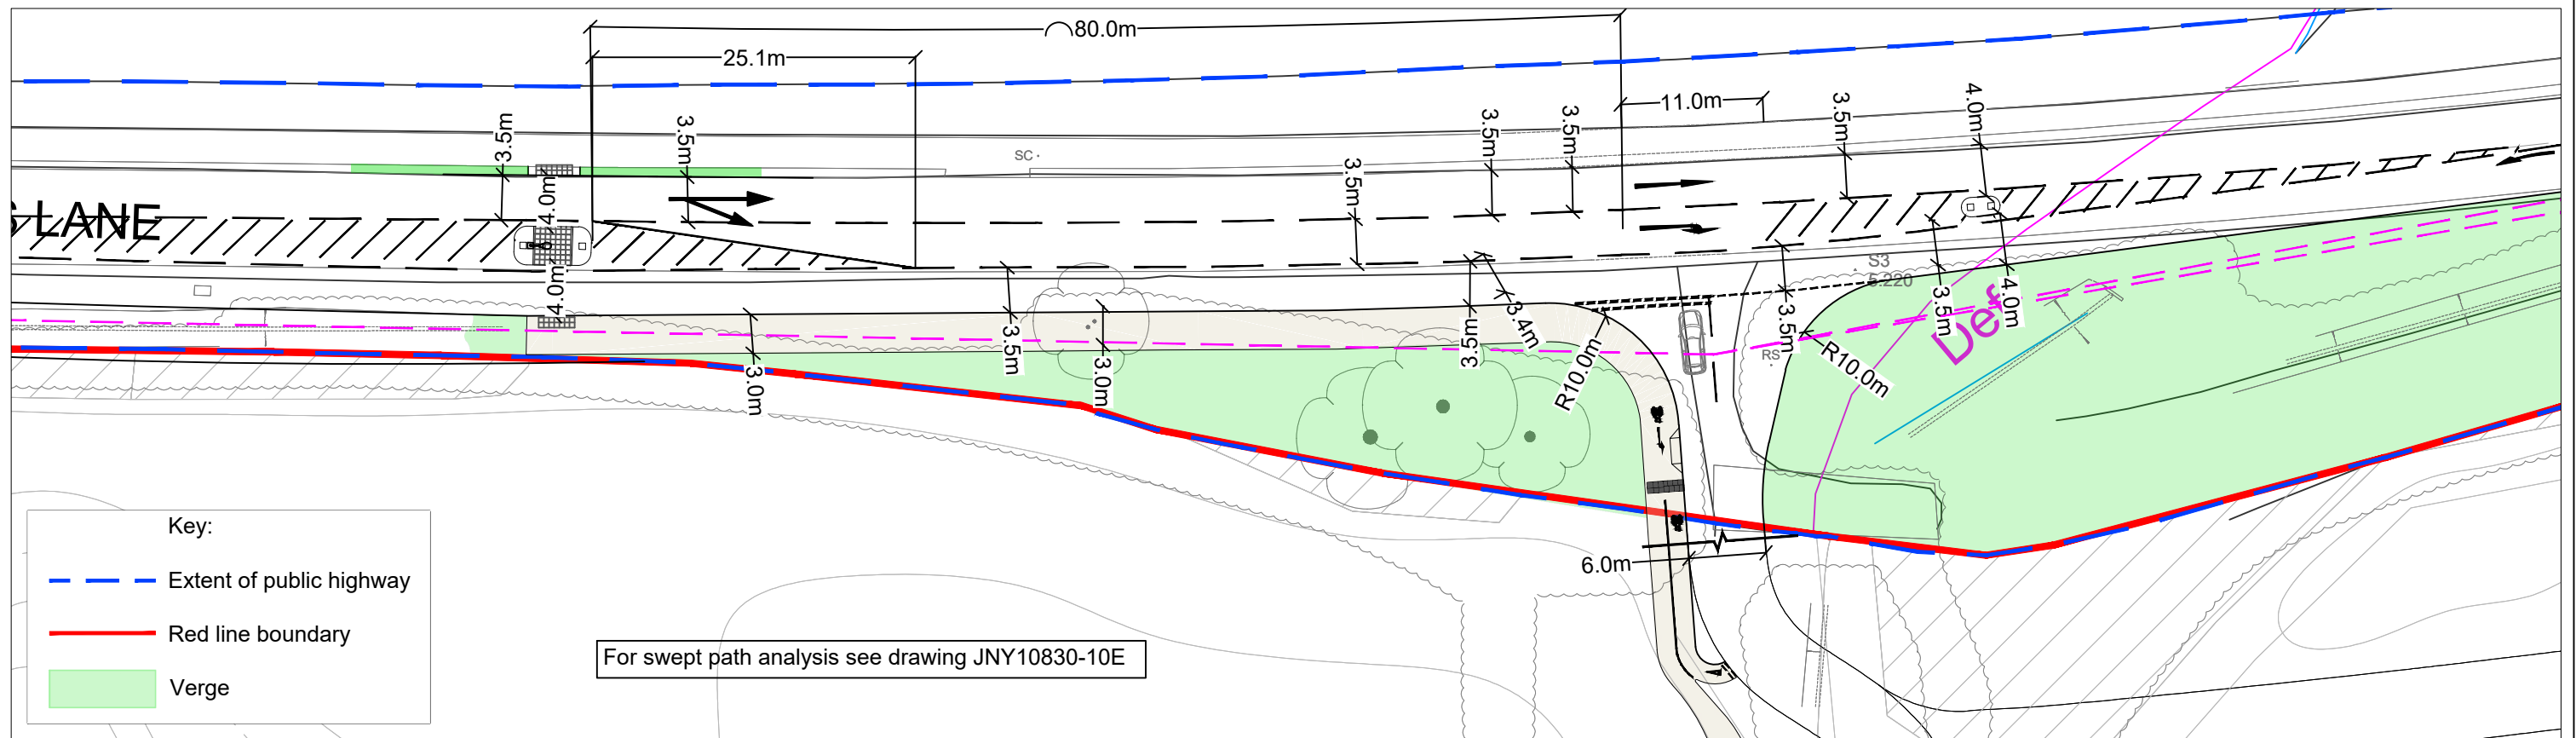


PRELIMINARY
NOT FOR
CONSTRUCTION

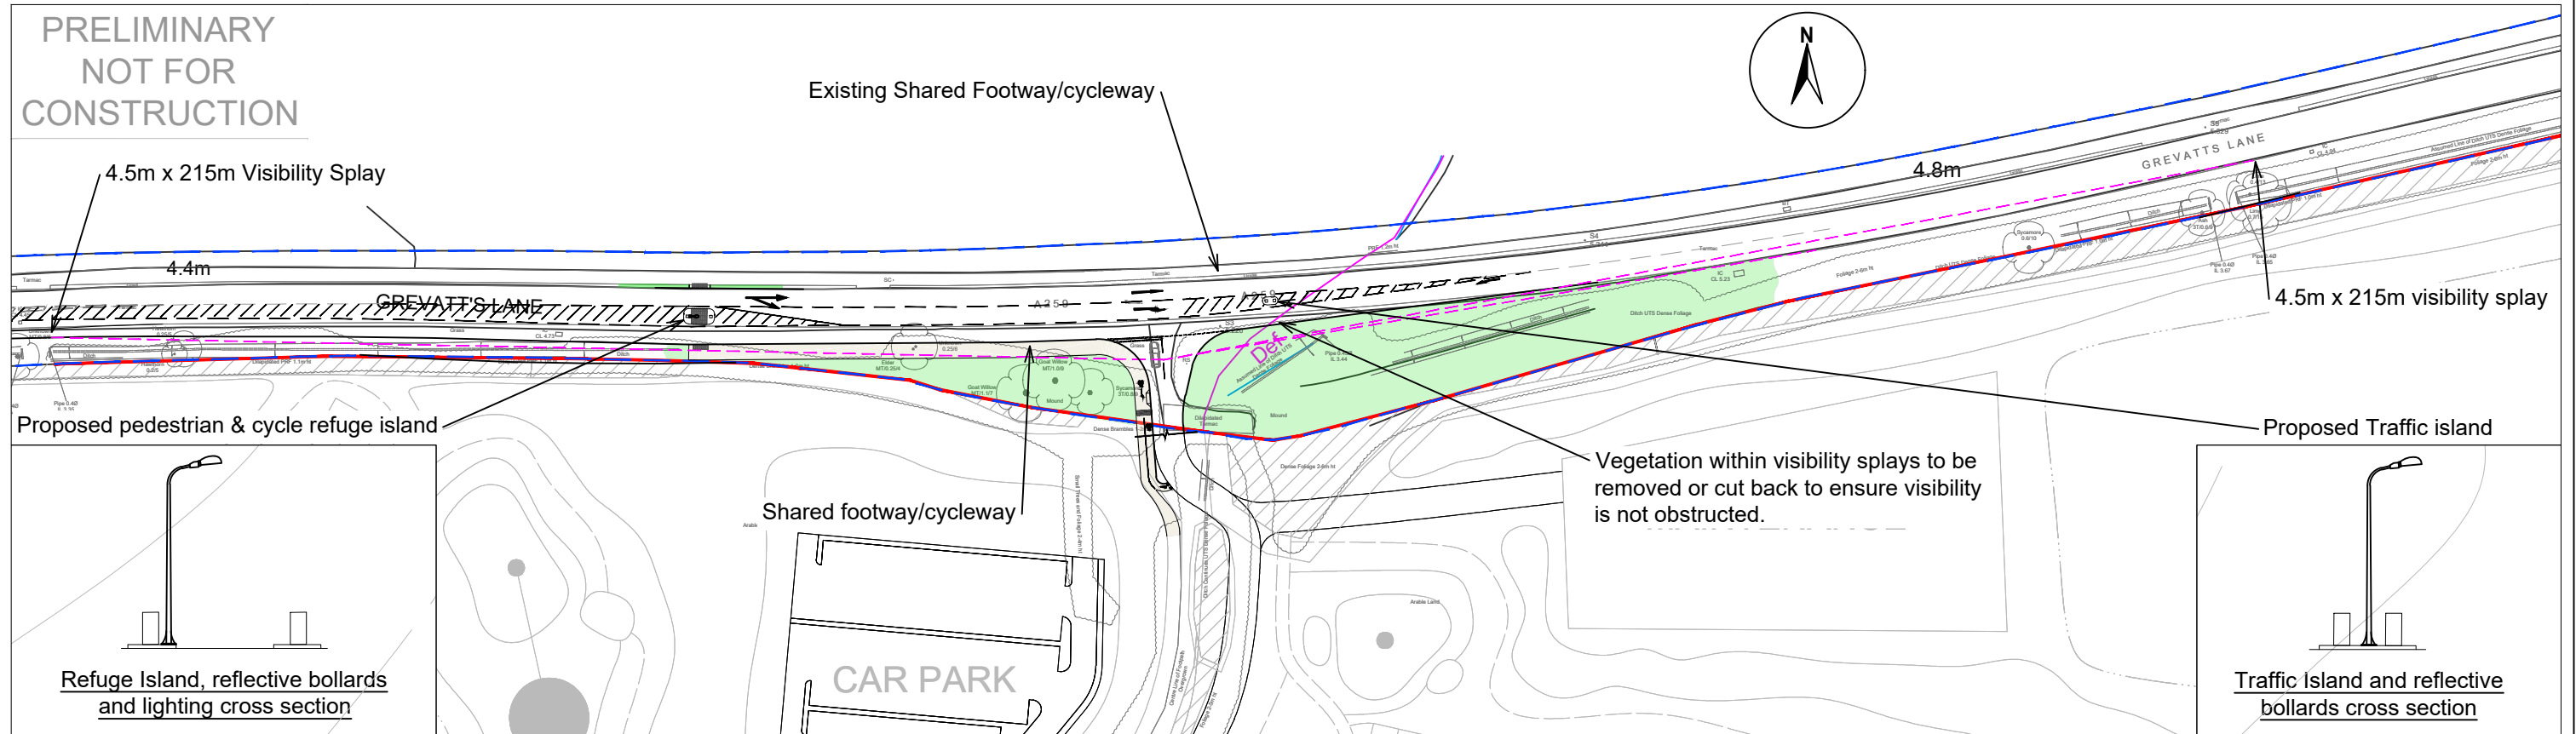

20 Farringdon Street, London EC4A 4AB
T: +44(0)20 3691 0500 E: transport@rpsgroup.com

Client Hallam Land Management

Project Bognor Regis

Title Proposed Access Arrangement
to New Golf Course

© 2019 RPS Group

NOTES

1. This drawing has been prepared in accordance with the scope of RPS's appointment with its client and is subject to the terms and conditions of that appointment. RPS accepts no liability for any use of this document other than by its client and only for the purposes for which it was prepared and provided.
2. If received electronically it is the recipients responsibility to print to correct scale. Only written dimensions should be used.
3. This drawing is to be read in conjunction with all relevant scheme drawings.

F	Adjustments made to reflect WSCC comments	MA/AJ	MA	11:05:2
E	Adjustments made to tie into Crematorium access arrangement & address RSA Comments	MA	MA	22.04.2
D	Additional Dimensions Added	MA	MA	23.03.2
C	Footway Width Amended	MA	MA	26.01.2
B	Topo survey added	AJ	MA	16.12.2
A	Following RSA comments	AJ	MA	25.11.2
Rev	Description	By	CB	Date

Status	Drawn By	PM/Checked by
PRELIMINARY	AJ	MA
Project Number	Scale @ A3	Date Created
JNY10830	1:200 /1:500	10/11/21
RPS Drawing/Figure Number		Rev
JNY10830-09		F

rpsgroup.com

Drawing Ref: P:\JNY10830 - Bognor Regis\Highways\Drawings\JNY10830 09F & 10E Golf Access.dwg