
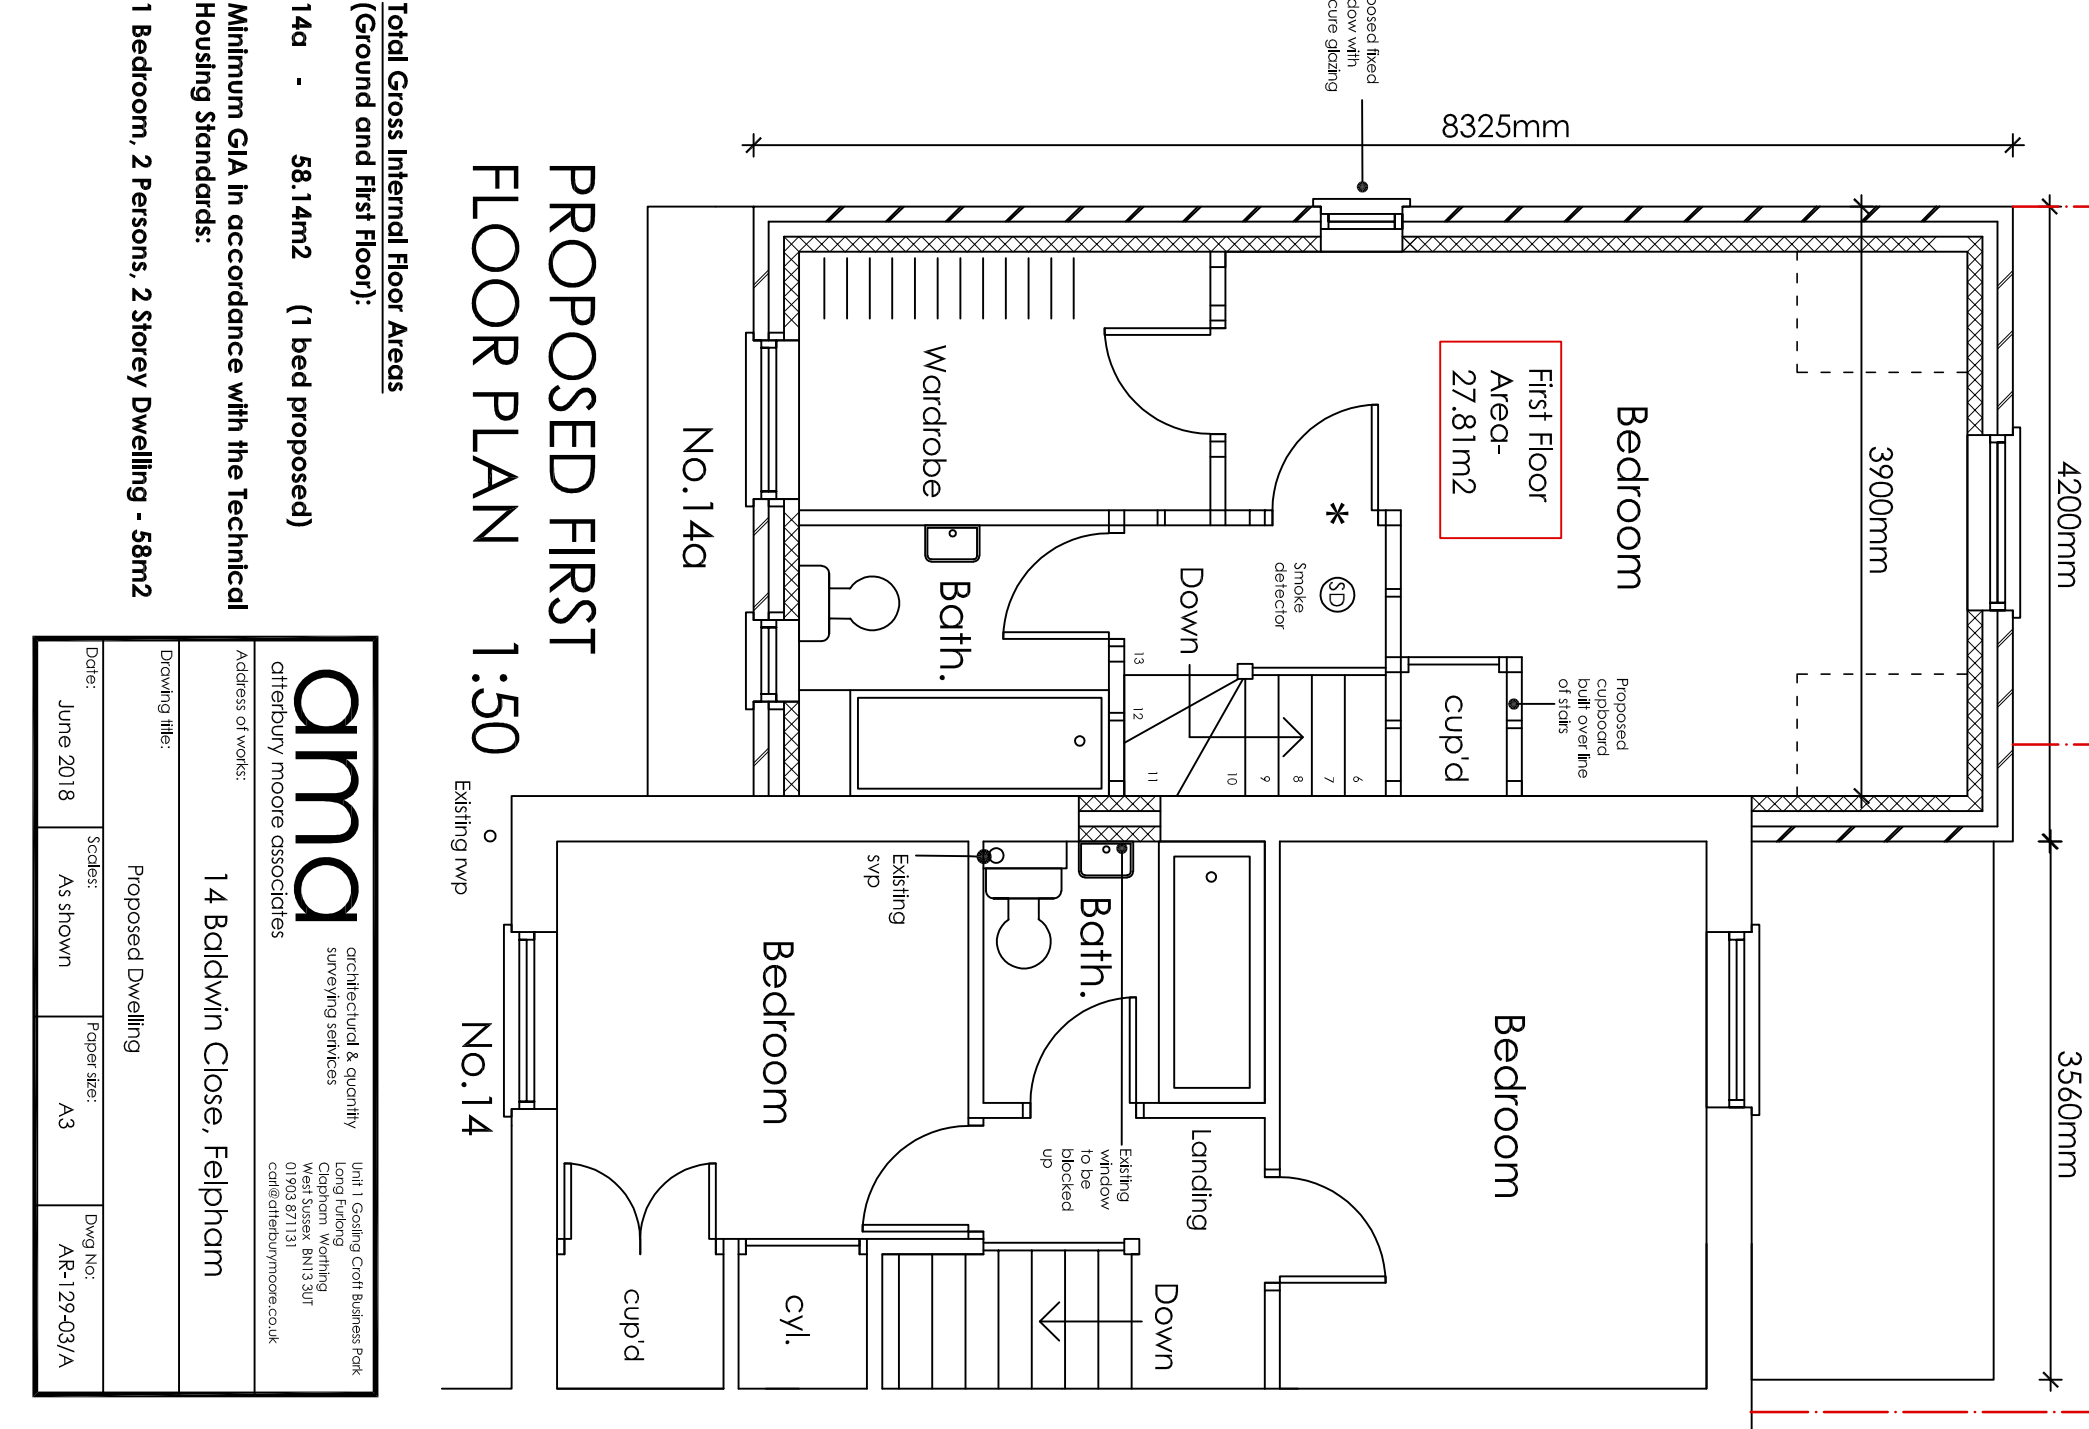


REVISIONS:

1. A- 25th Feb. 2019 - Proposed gross internal floor area increased to minimum standard. Dwelling reduced to 1 bedroom

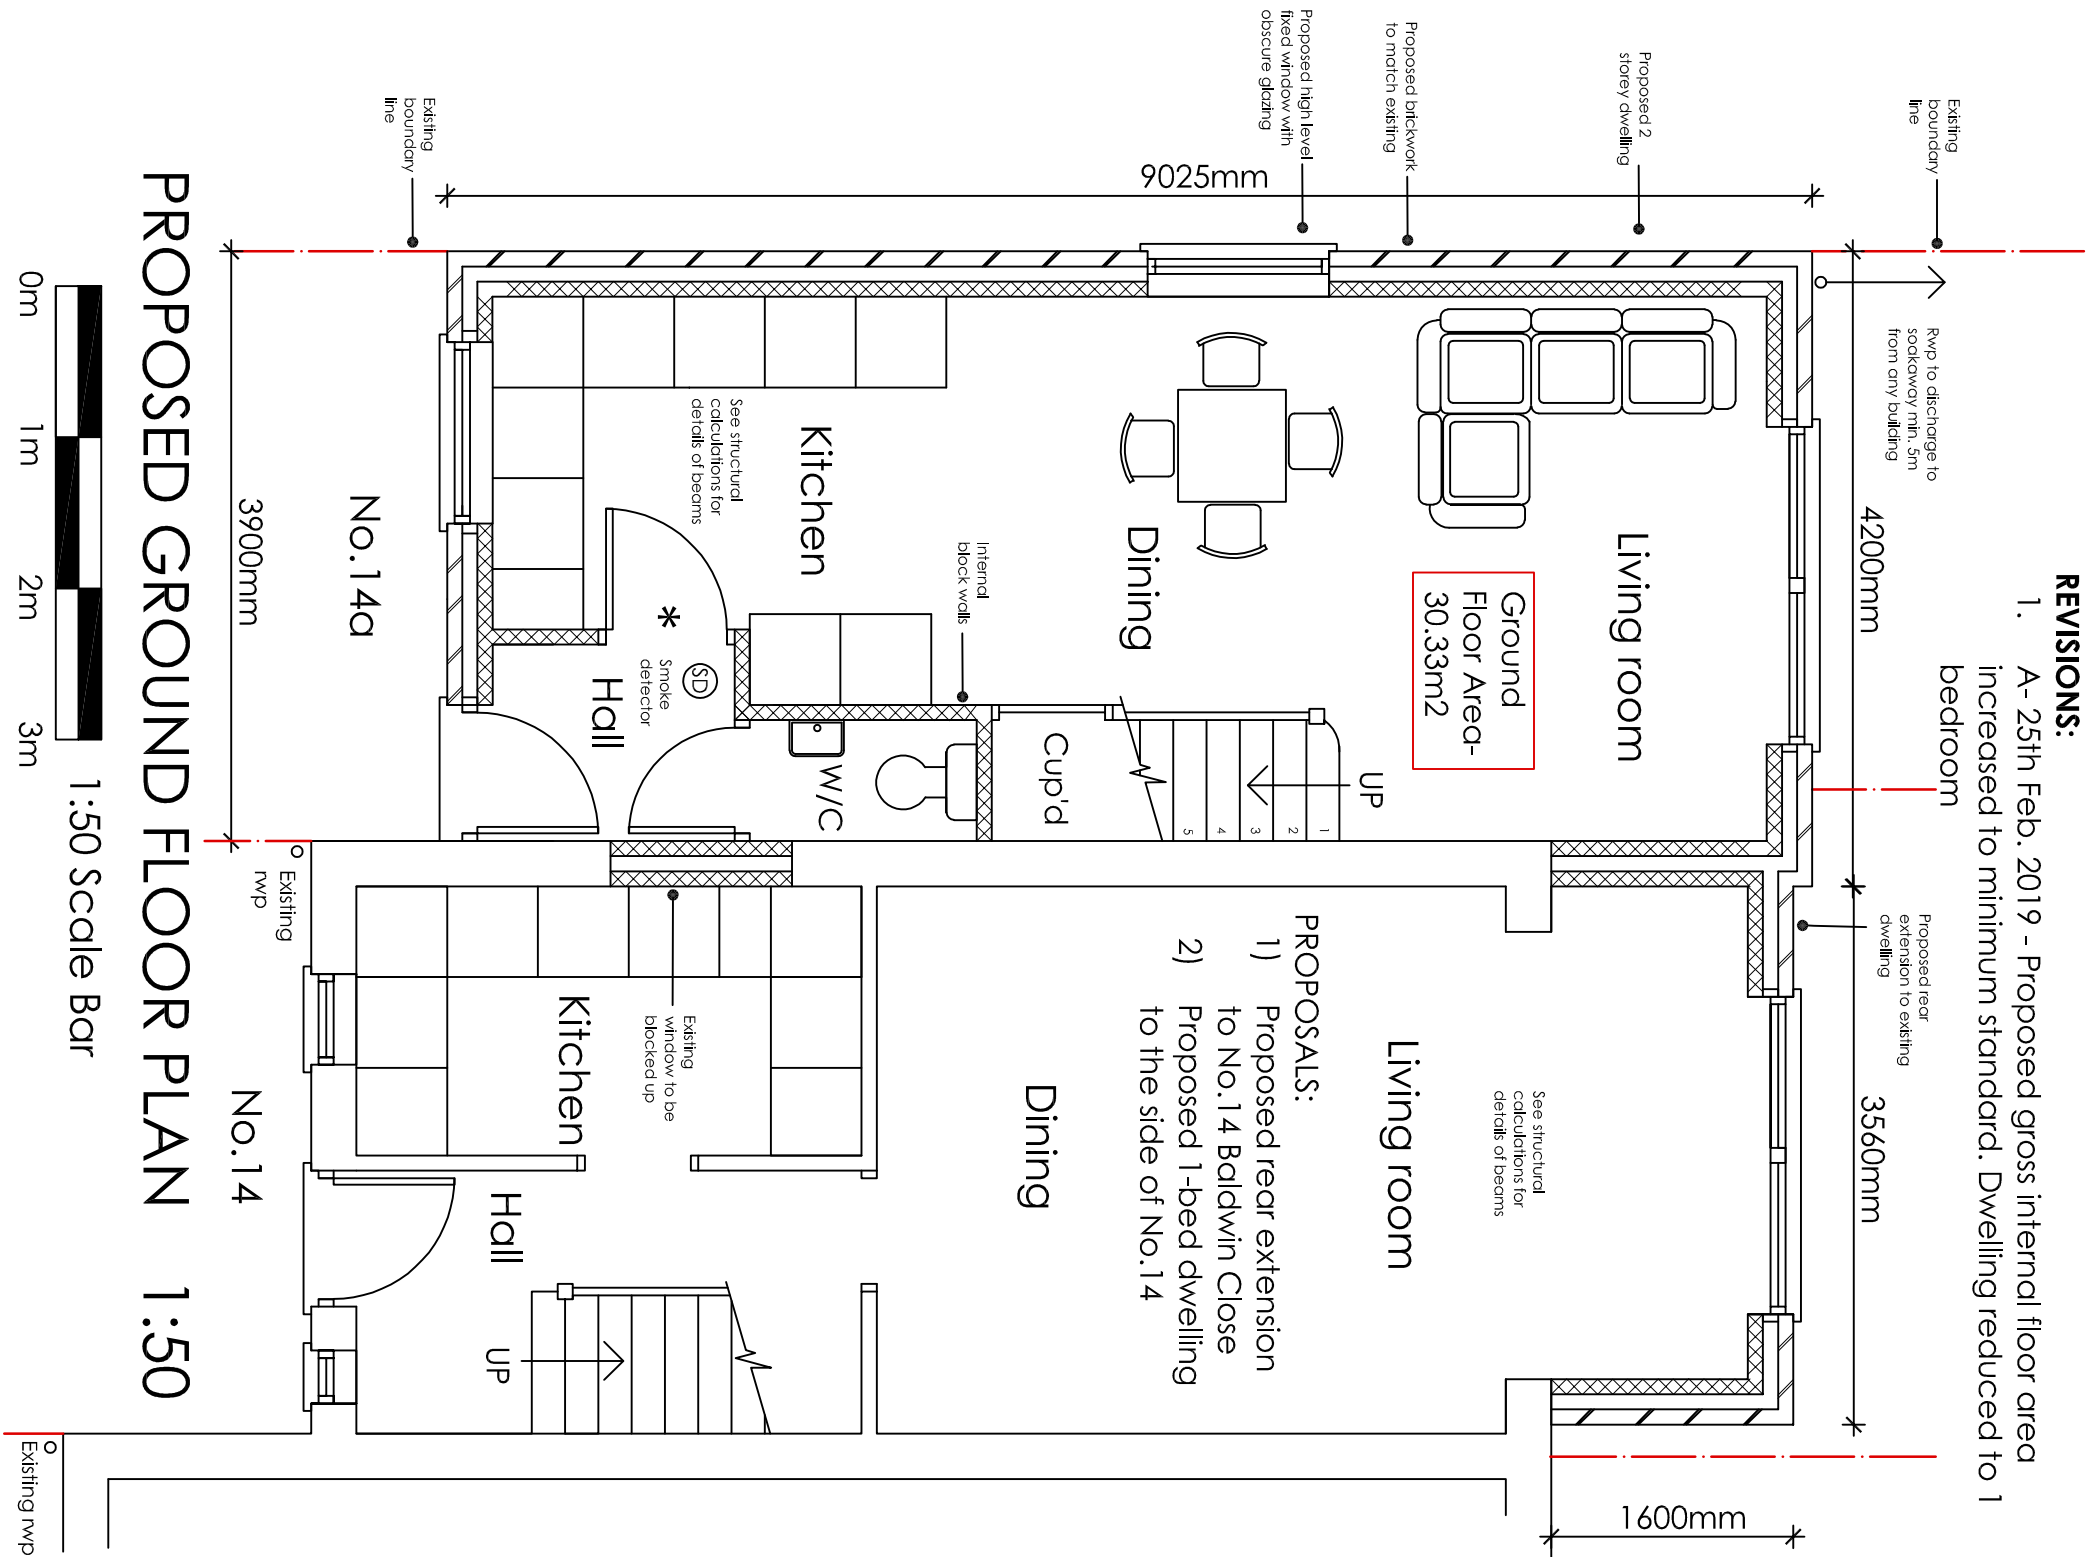

Total Gross Internal Floor Areas
(Ground and First Floor):

14a - 58.14m2 (1 bed proposed)

Minimum GIA in accordance with the Technical
Housing Standards:

1 Bedroom, 2 Persons, 2 Storey Dwelling - 58m2

ama

architectural & quantity
surveying services

Unit 1 Gosling Croft Business Park
Long Furong
Clapham, Worthing
West Sussex BN13 3UT
01903 871131
call@afterburymoore.co.uk

Address of works:

14 Baldwin Close, Felpham

Drawing title:

Proposed Dwelling

Date:

June 2018

Scales:

As shown

Paper size:

A3

Dwg No.:

AR-129-03/A