


TREE LOCATION PLAN

Site : 17, Harefield Road, Ancton, Middleton-on-sea. PO22 6EE.

Tree : T1 Sycamore (Ref TPO/M/1/92)

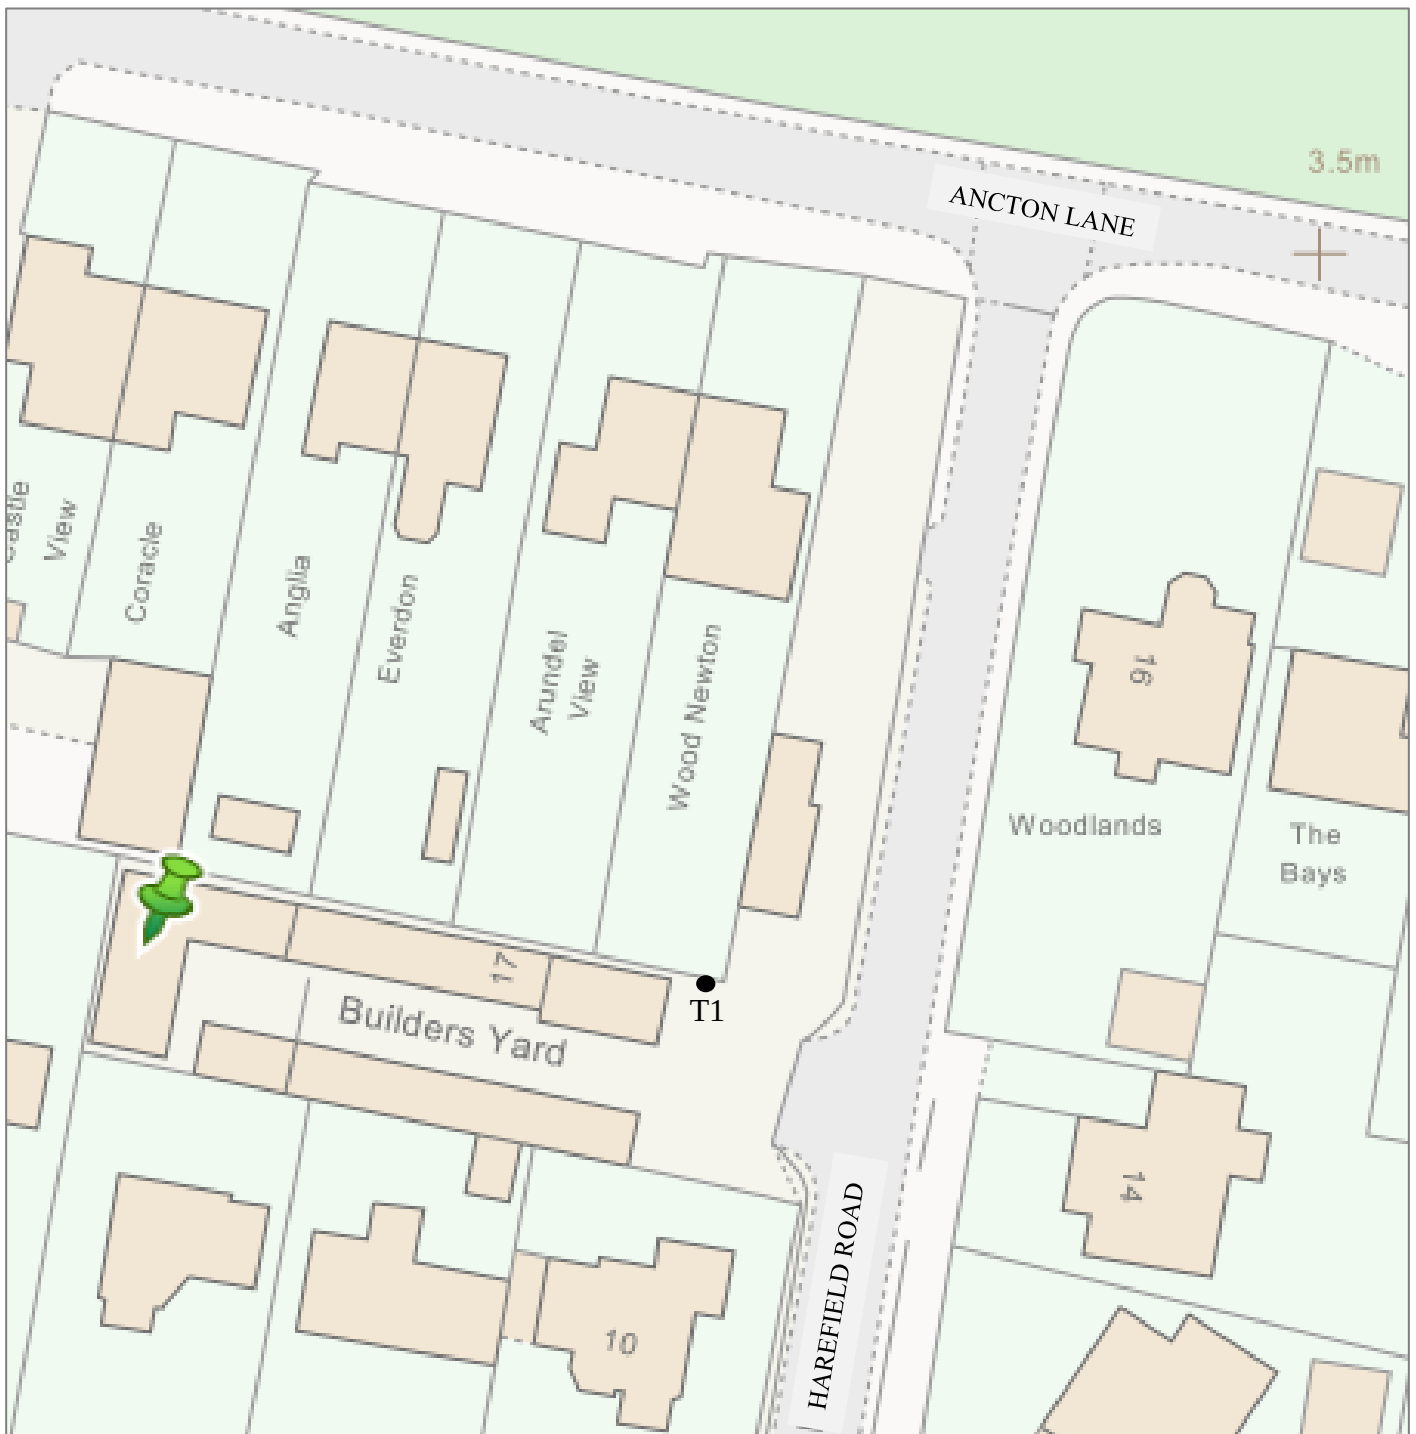

Ref : <https://www1.arun.gov.uk/>