
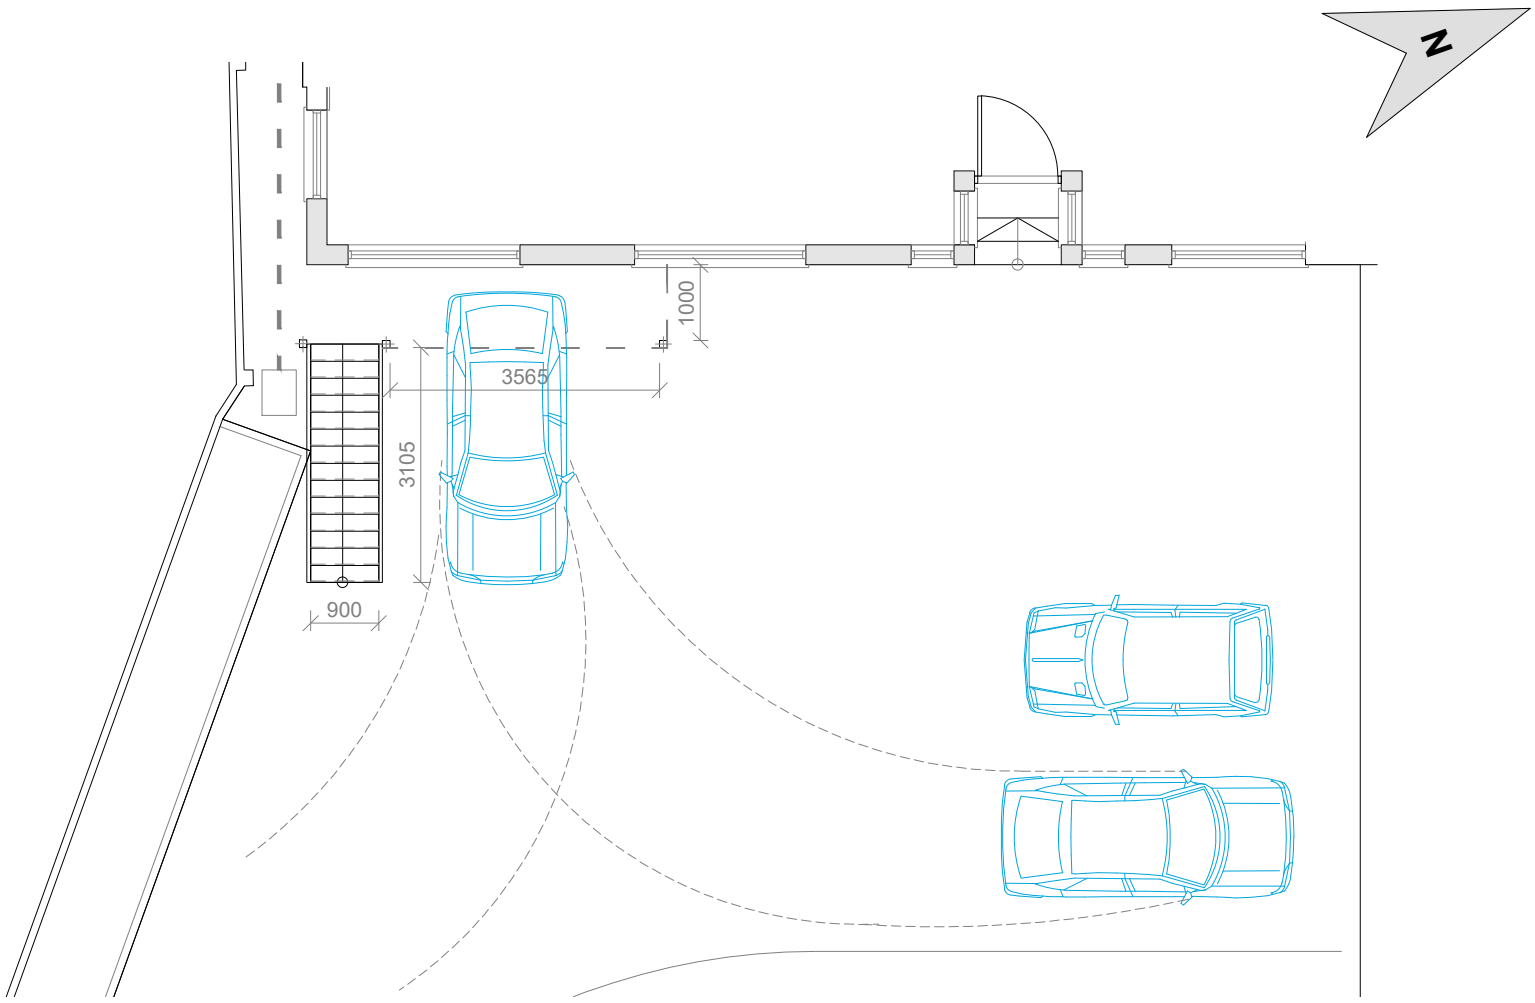


0 1 2 4 6 8 10m

SITE LAYOUT 1
SCALE 1:100 at A3

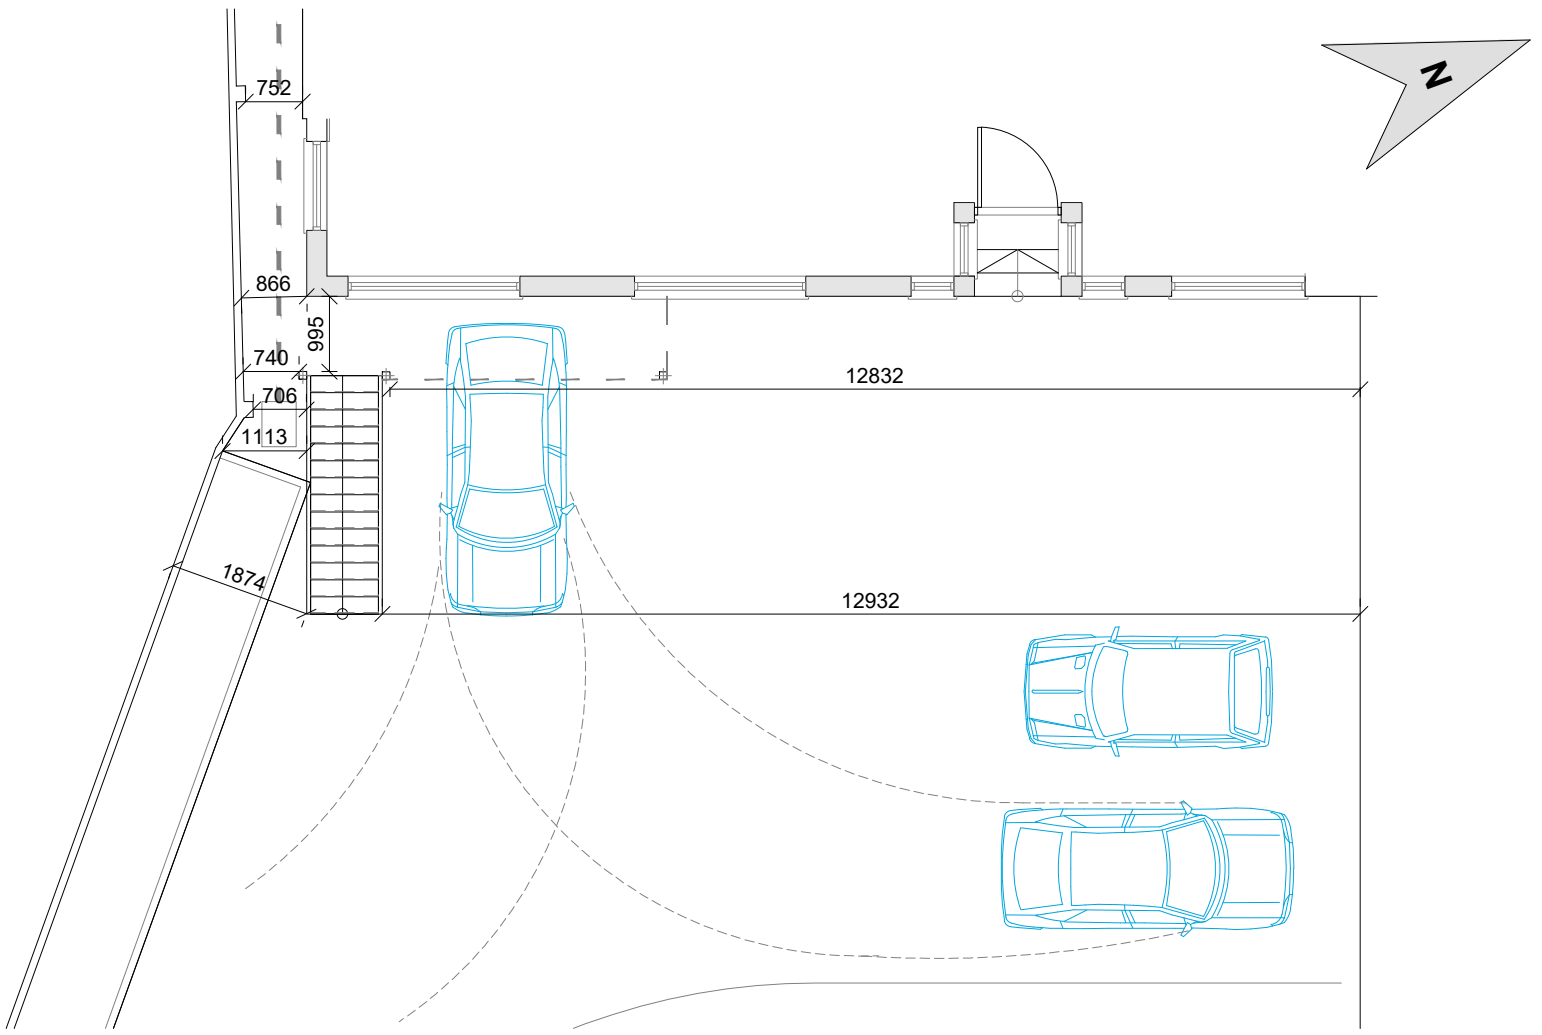

0 1 2 4 6 8 10m

SITE LAYOUT 2 showing distances to closest boundary
SCALE 1:100 at A3

HOUSEHOLDER PLANNING APPLICATION

BESPOKE architects

Tel: 01243 373245 Mobile: 07970439156

Project:
Balcony extension and new stair at
24 West Drive, Elmer. West Sussex

Drawing:
PLANNING
SITE LAYOUT

26.349 Drawing: **PL04**