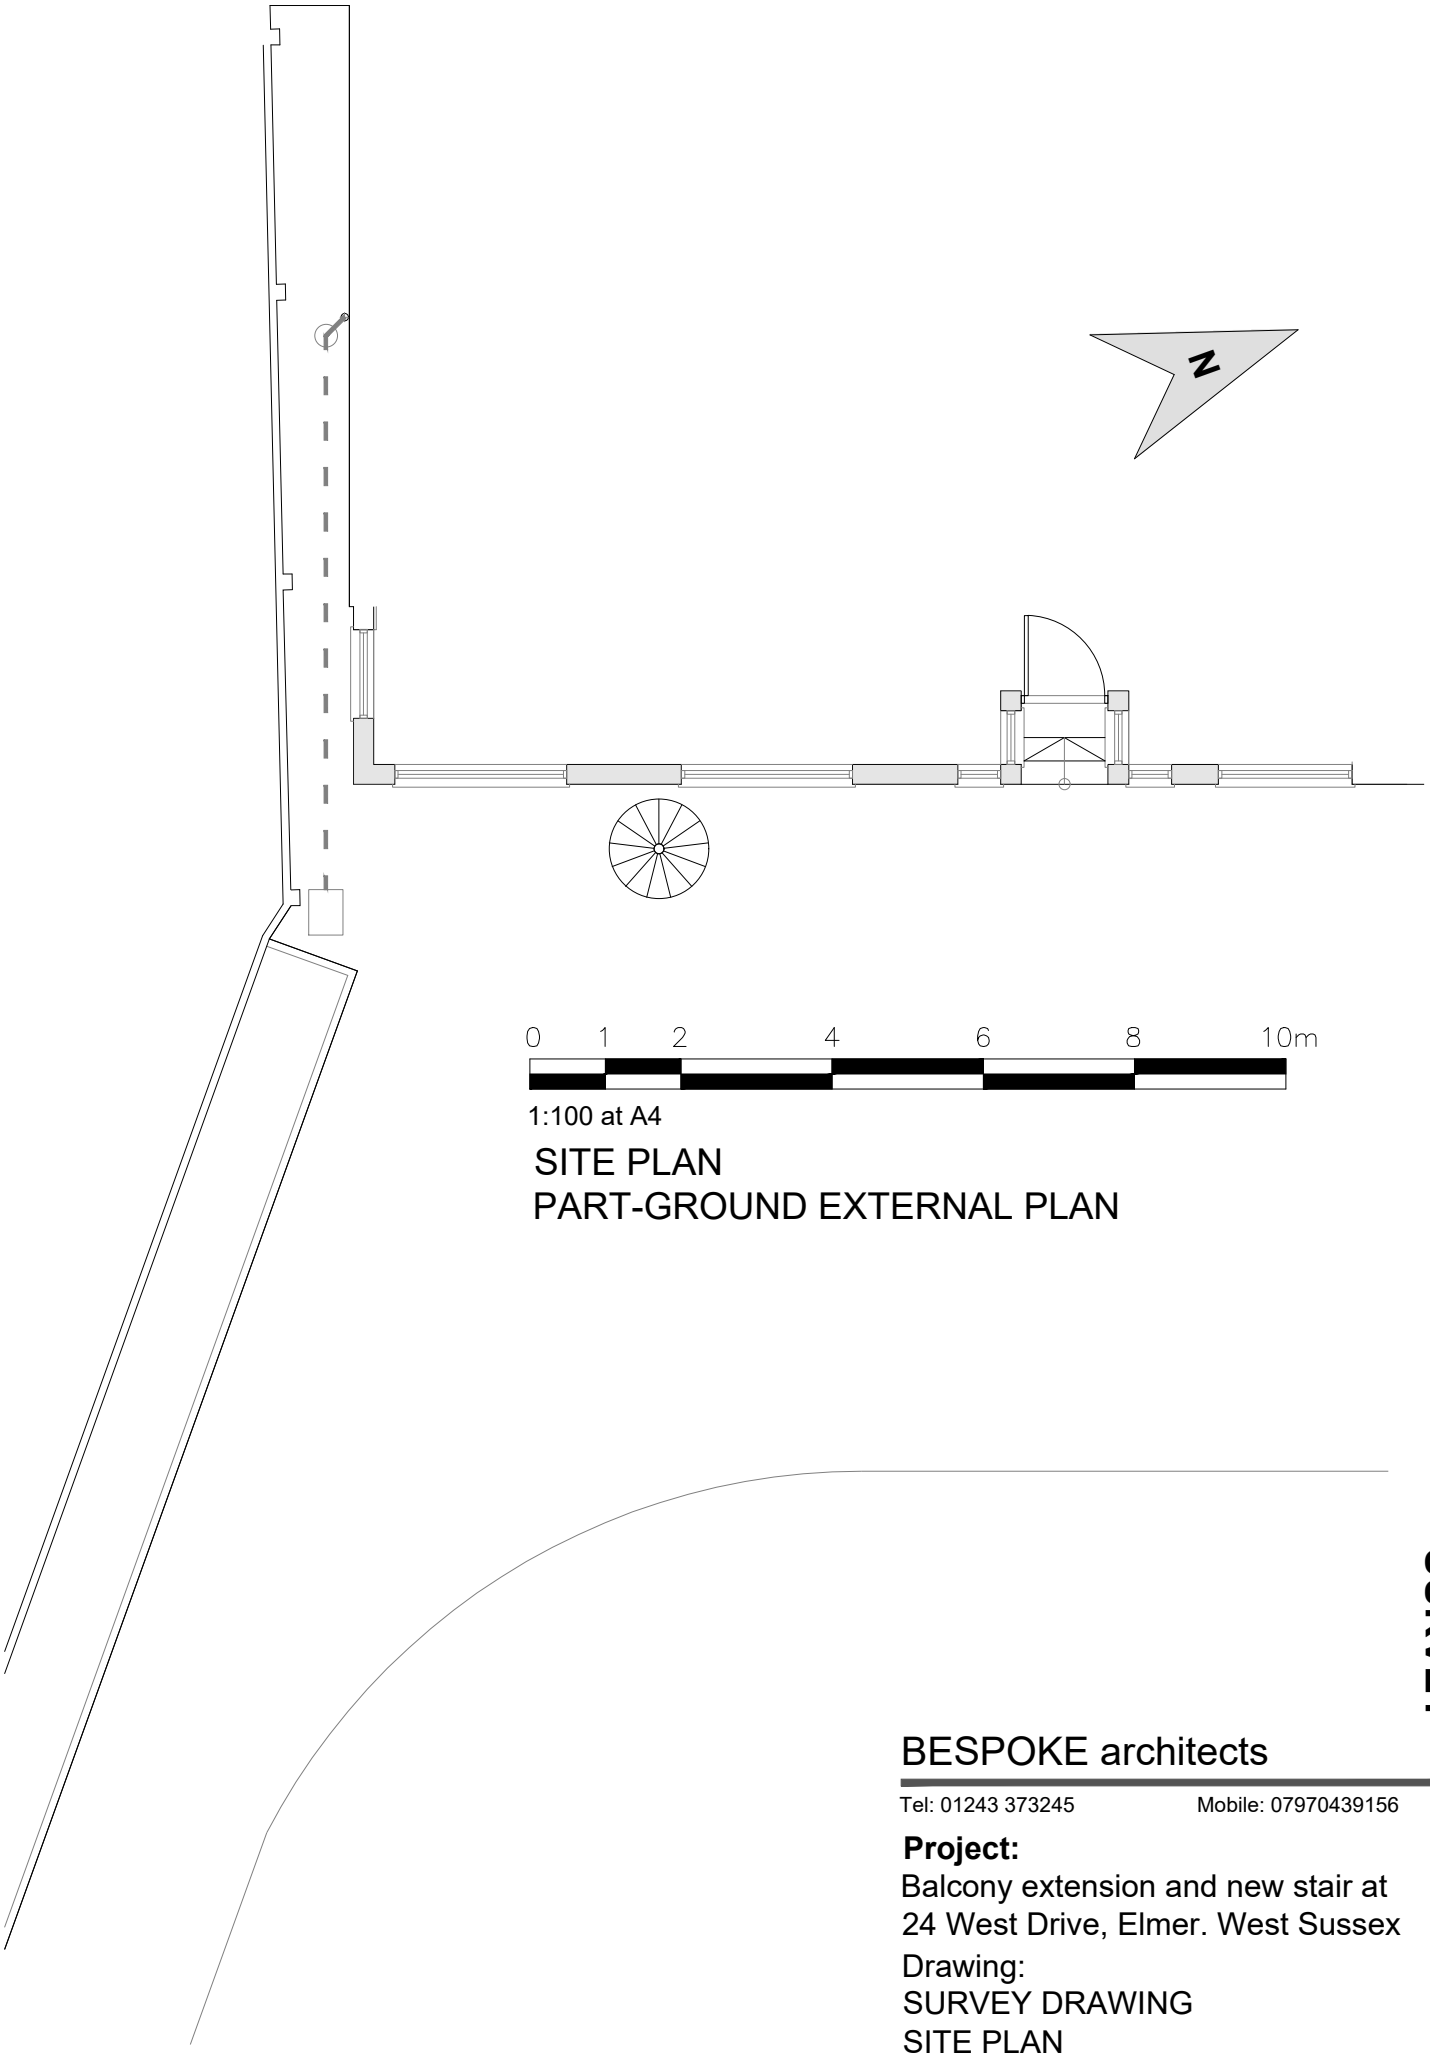


1:100 at A4

SITE PLAN
PART-GROUND EXTERNAL PLAN

SURVEY

BESPOKE architects

Tel: 01243 373245 Mobile: 07970439156

Project:
Balcony extension and new stair at
24 West Drive, Elmer. West Sussex

Drawing:
SURVEY DRAWING
SITE PLAN

26.349 Drawing: **S01**