
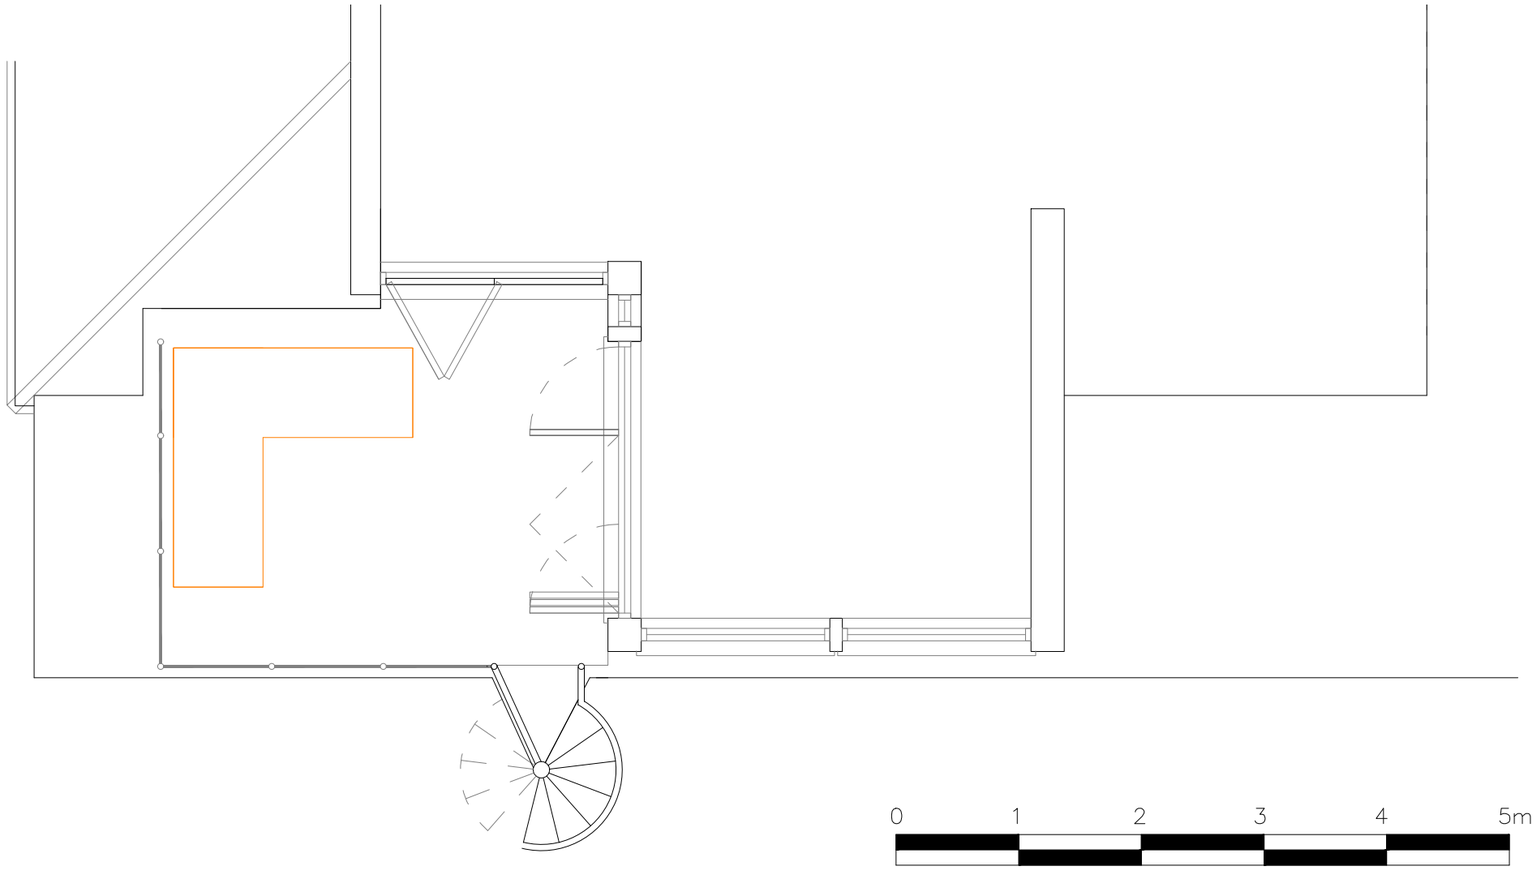


0 1 2 3 4 5m

1:50 at A3

PART-FIRST FLOOR EXTERNAL PLAN

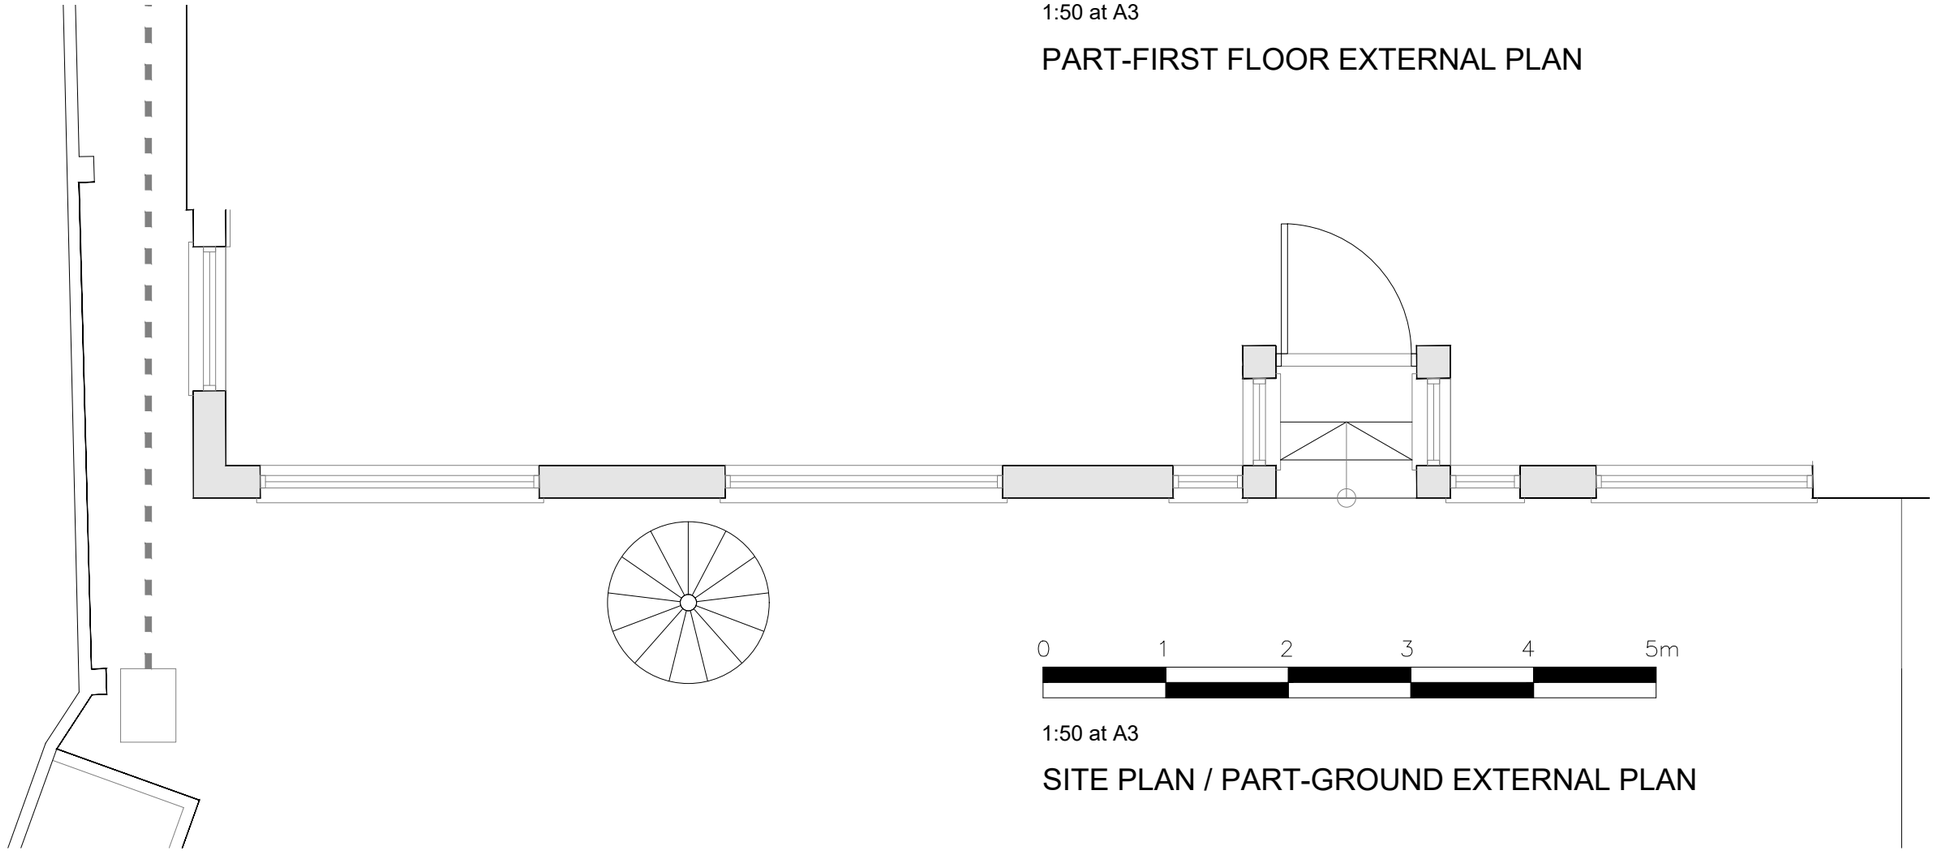

0 1 2 3 4 5m

1:50 at A3

SITE PLAN / PART-GROUND EXTERNAL PLAN

SURVEY

BESPOKE architects

Tel: 01243 373245 Mobile: 07970439156

Project:
Balcony extension and new stair at
24 West Drive, Elmer. West Sussex

Drawing:
SURVEY DRAWING
EXTERNAL GROUND & FIRST

26.349 Drawing: **S02A**