


104 ELMER ROAD, PO22 2LJ

Driveway for 106 Elmer Road

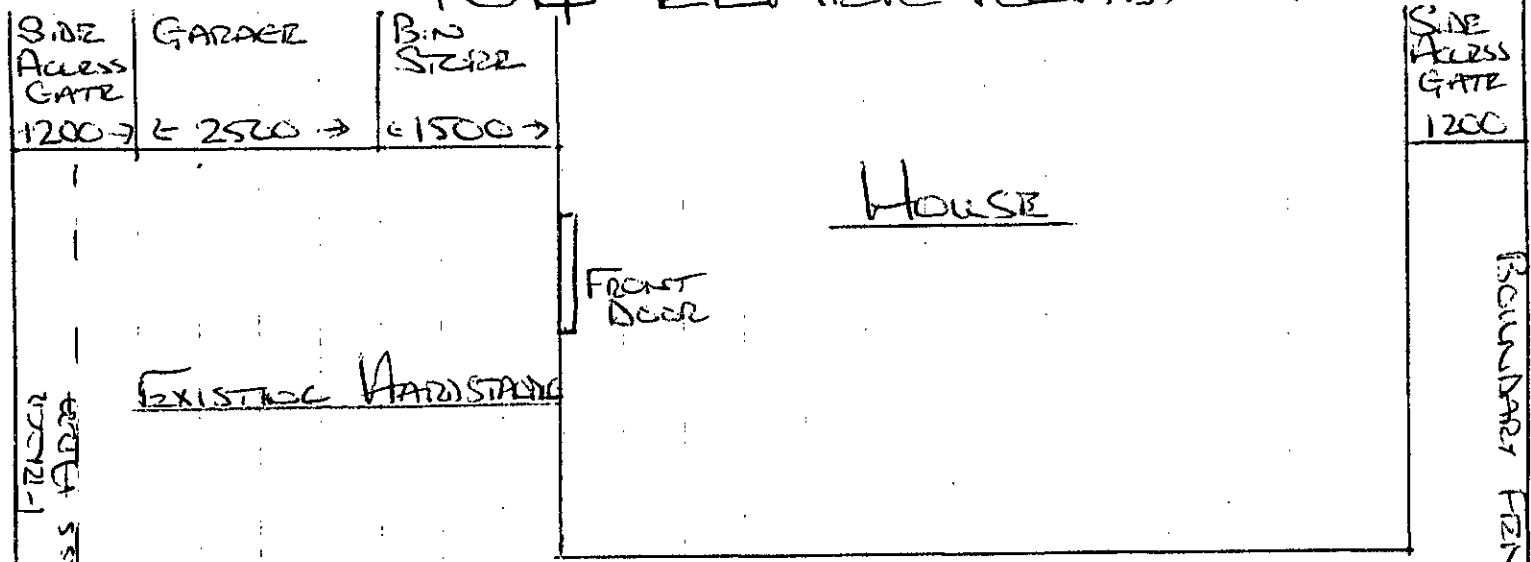

DRIVEWAY for 102 Elmer

GRASS AREA / PROPOSED NEW HARDSTANDING

EXISTING DRIVEWAY ACCESS WITH DROPPED KERB

"PROPOSED NEW ACCESS" WITH DROPPED KERB

EXISTING DROPPED KERB

DROPPED KERB

5 METRE

EXISTING BRICK WALL

5 METRE

ELMER ROAD - WIDTH 5600mm KERB-KERB