



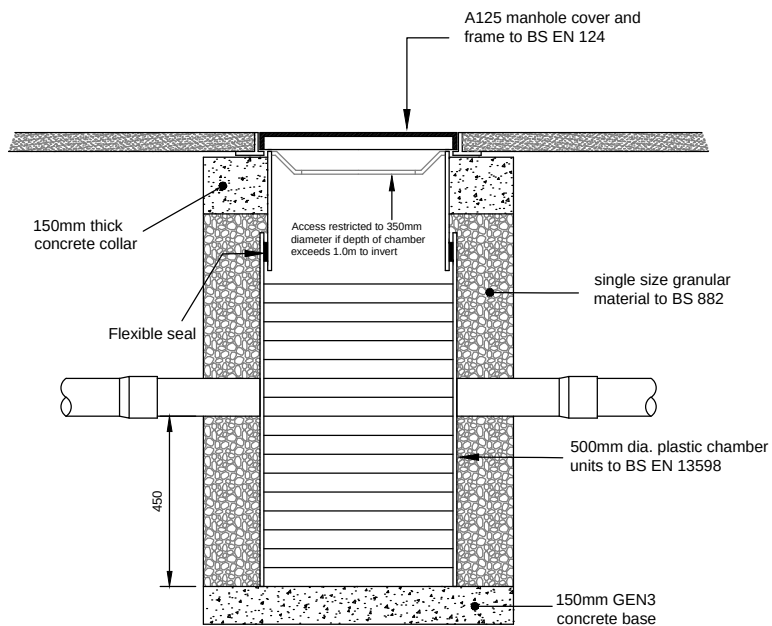


Typical Silt Trap Inspection Chamber Detail
(for use in landscaped areas and footways)
Scale 1:20

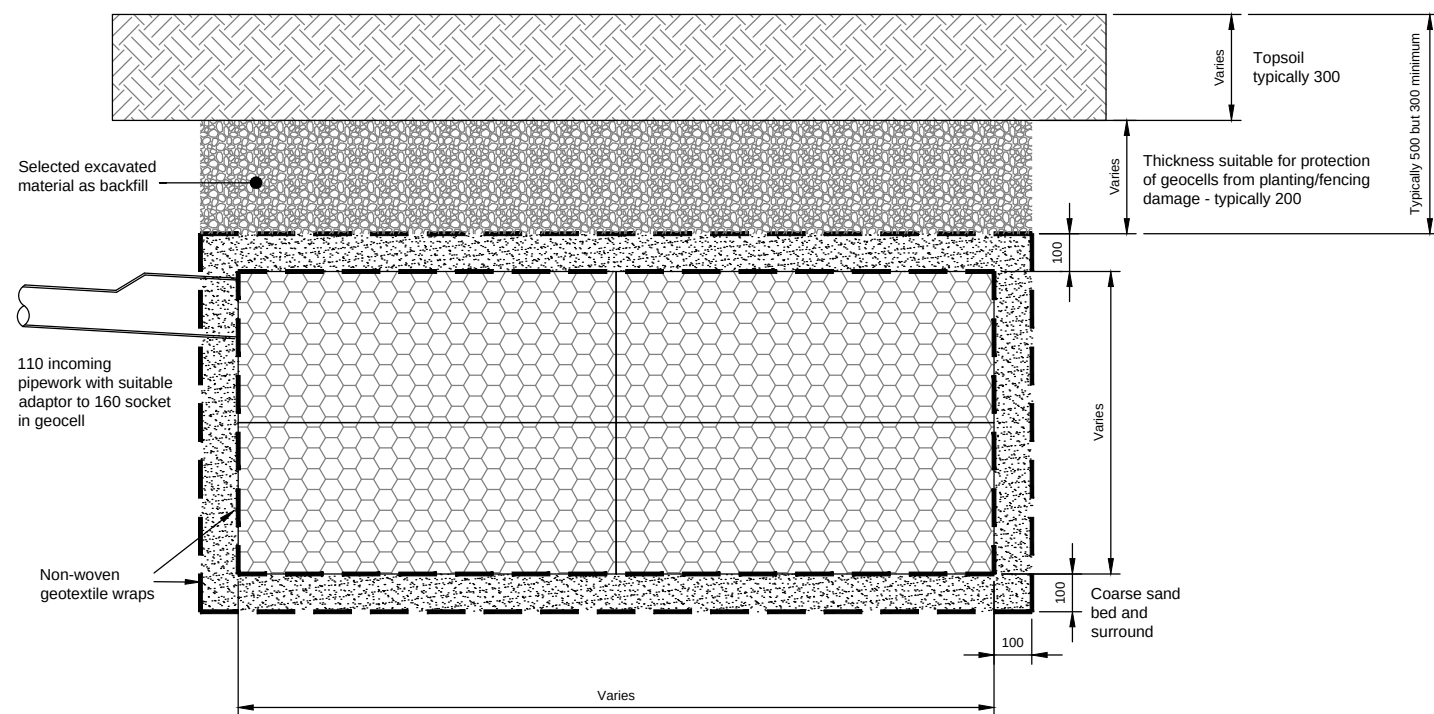

Typical Geocellular soakaway Unit
(for use in soft landscaped areas)
Scale 1:20

Class D400 manhole covers and frames
600mmx600mm to BS EN 124 to be used in adoptable
highways and private roads and car parks with class
B125 elsewhere, bedded and haunched with mortar.

All brickwork to be Class B engineering to BS
3921 - 2 courses min; 4 courses max; 225mm
thick

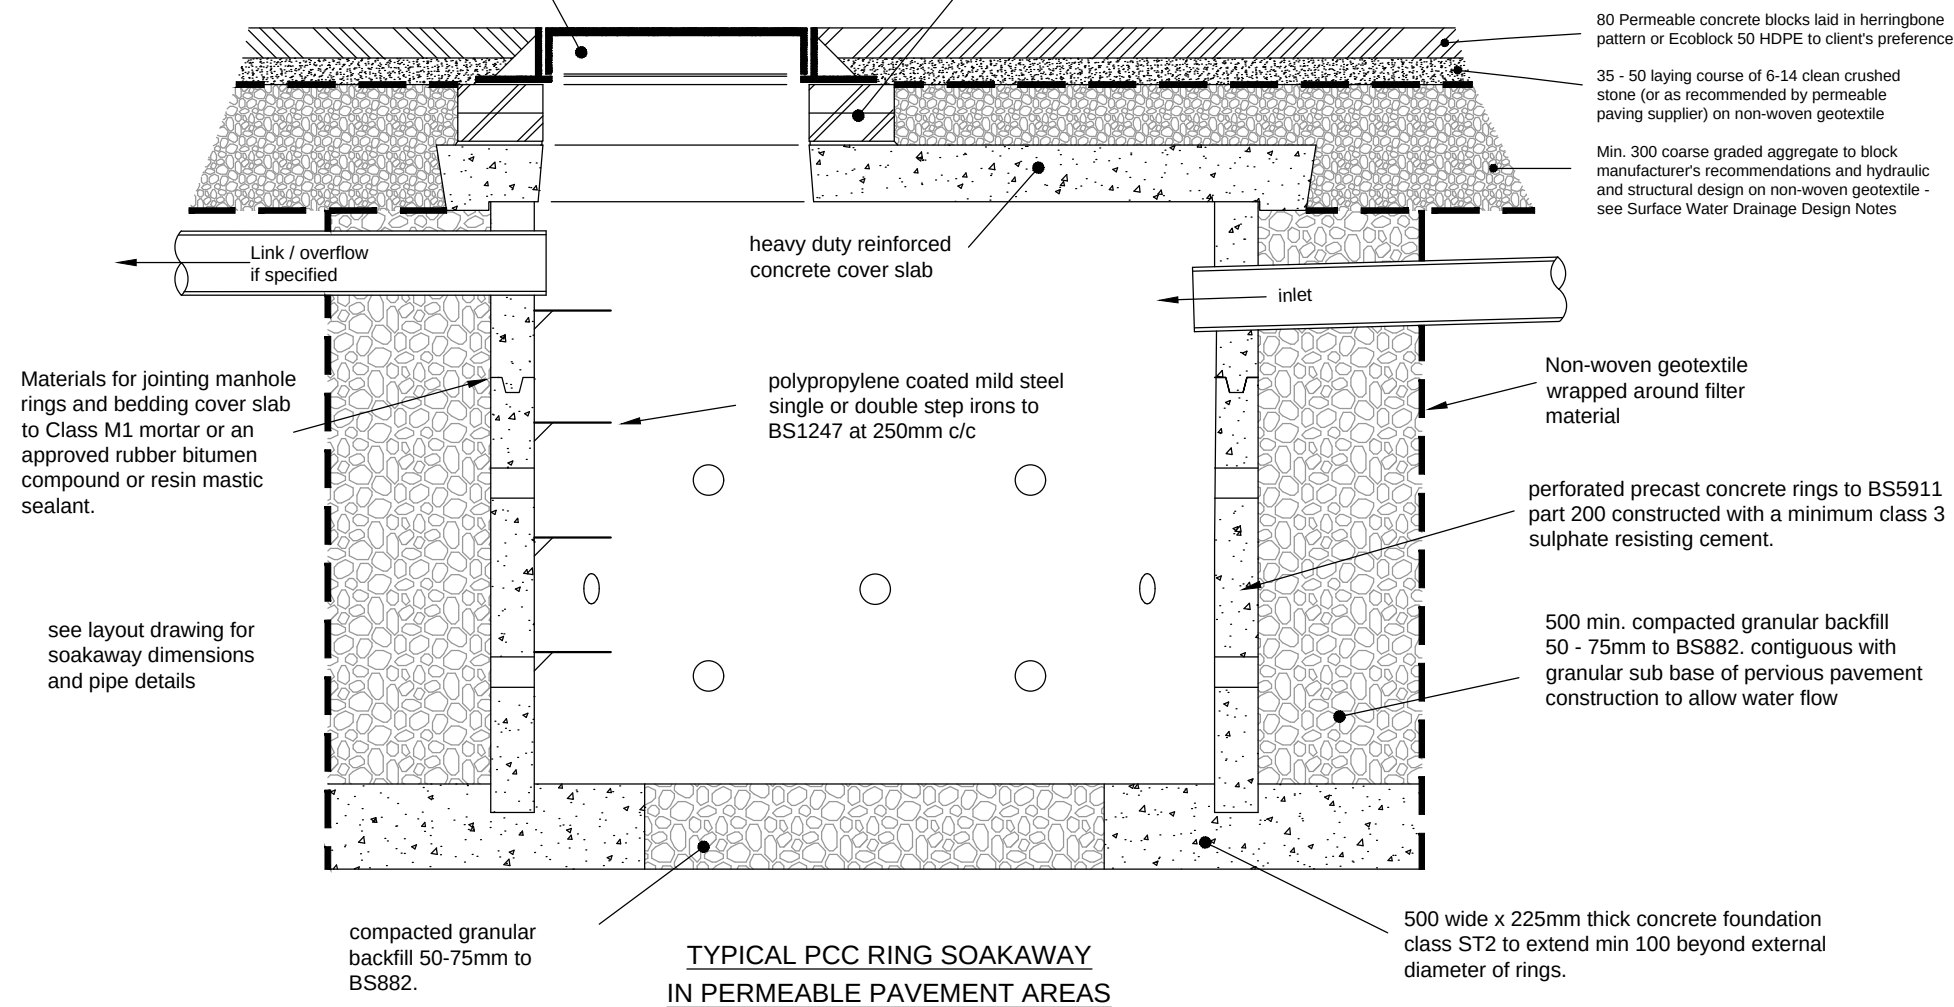

TYPICAL PCC RING SOAKAWAY
IN PERMEABLE PAVEMENT AREAS

-	Original	RTFC	21.1.18
Rev.	Description	Drn.	Date

Project	72 Ancton Way Elmer sands
---------	------------------------------

Client	Chris Galley
Drawing Title	Construction Details

Robert Clark Associates Ltd Chartered Civil Engineers Willow Cottage, Herne Lane, Rustington West Sussex BN16 3EE T: 01903 778945 E: rca-ltd@talktalk.net

© This drawing is the copyright of Robert Clark Associates Limited It may not be copied or reproduced without their written authority	
Scale 1:20	At original A3
Drawing Number 1748/D5.1	Revision -