


- Notes
1. This drawing is the copyright of Atram Architecture
 2. Do not scale from this drawing except for Local Authority Planning Purposes
 3. All dimensions must be checked on site by the contractor prior to commencement of the works
 4. Party wall agreements are to be arranged by client with neighbours in accordance with the Party Wall Act



Rev.	Revision Note	By	Date
A	Drawing issued for planning.	JNG	16.02.21

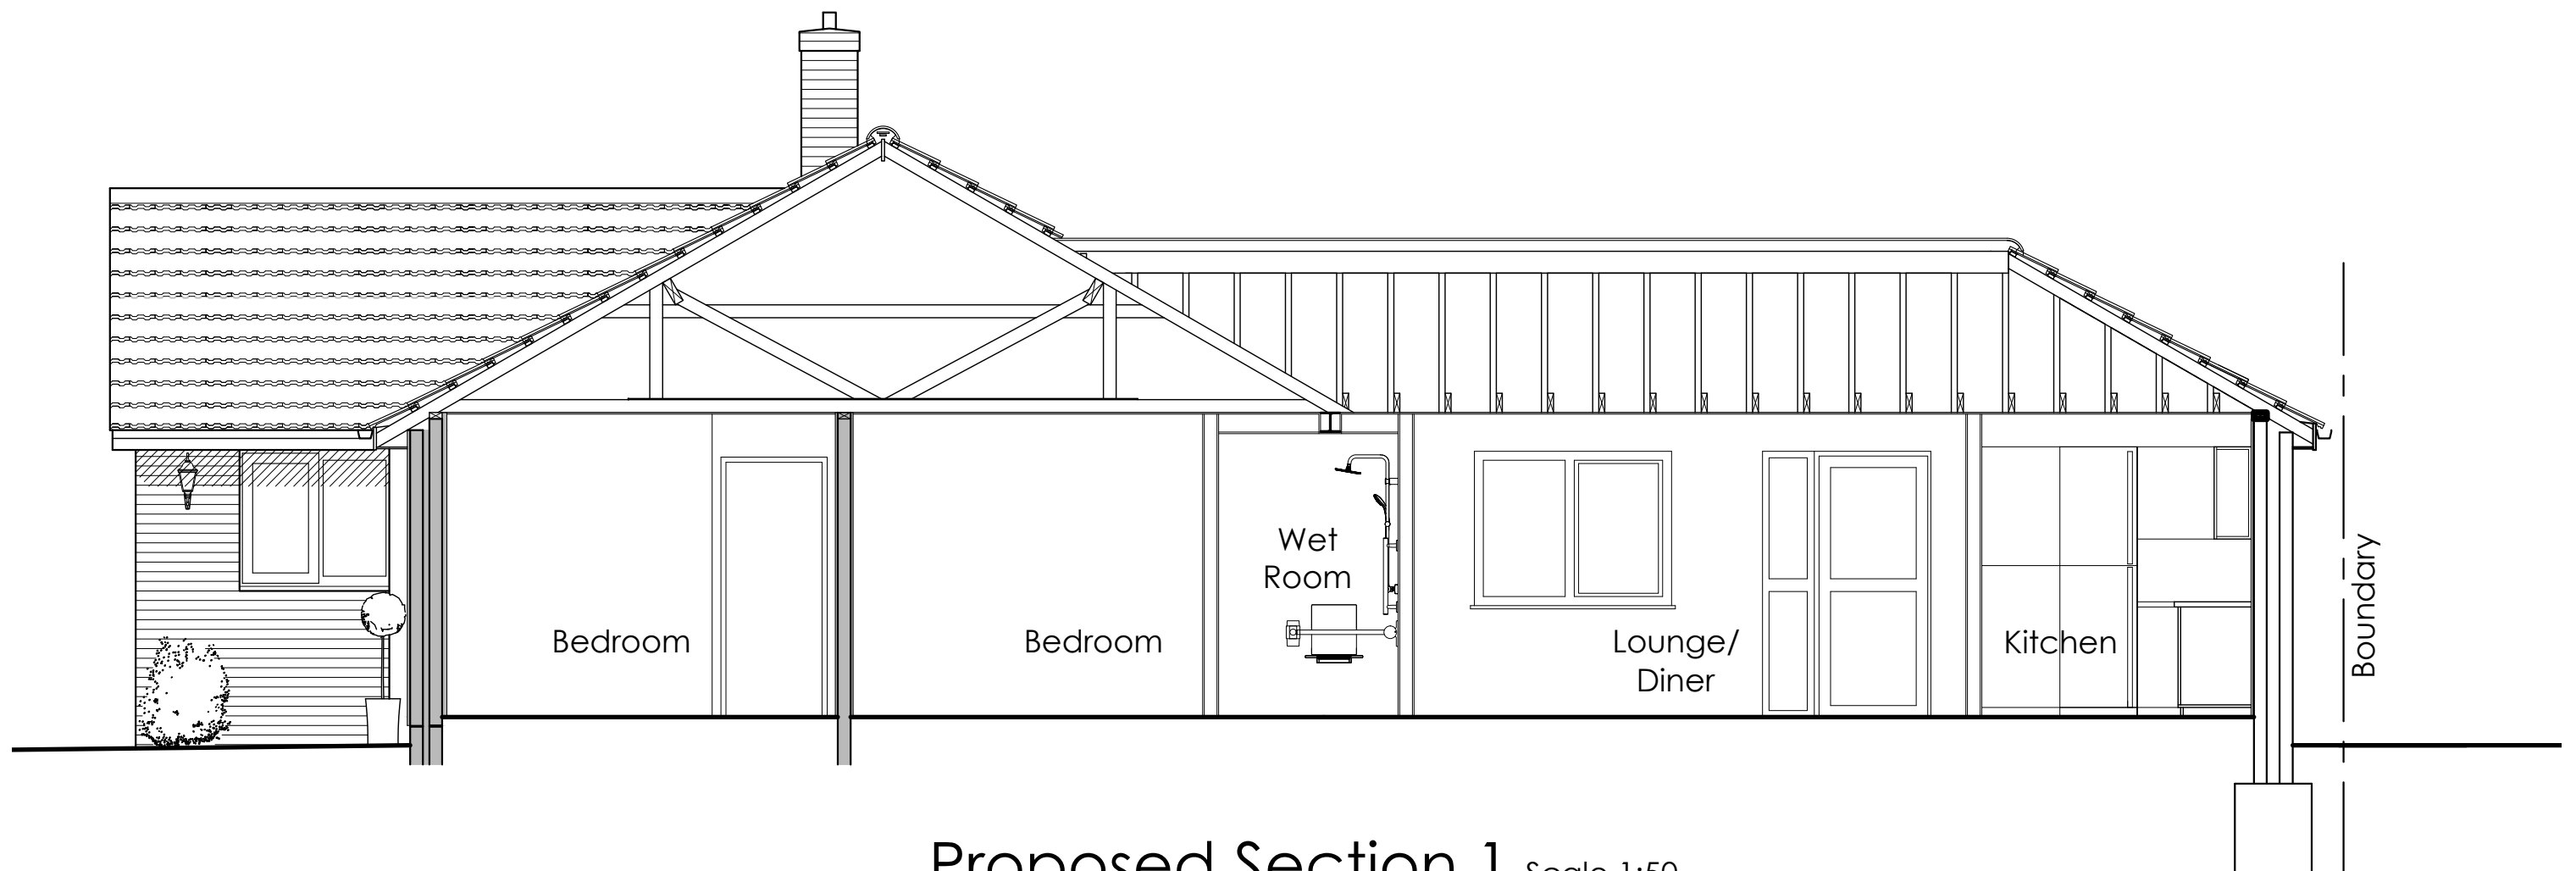


Proposed Section 1 Scale 1:50

ATRAM ARCHITECTURE

24 Kyoto Court | Bognor Regis | West Sussex | PO21 2UL
t. 01243 820303
m. 07834 175378
e. joe@atramarchitecture.co.uk
w. www.atramarchitecture.co.uk

CIAT Registered Practice - No F4642

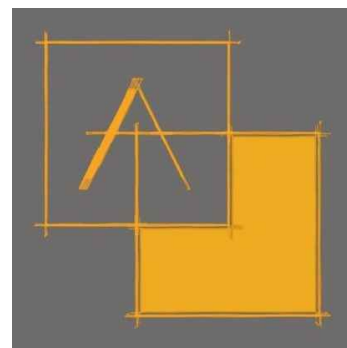

SCALE BAR 1:50

Client **Mr & Mrs Homes / Mr & Mrs Cotton**

Job title **2 Hampden Close
Single Storey Extension**

Drawing title **Proposed Section 1**

Drawn JNG	Date 12.02.21	Checked JNG	Date 12.02.21	Scale at A3 1:50
--------------	------------------	----------------	------------------	---------------------

Job N° 20.27	Drawing N° 023	Rev. A
------------------------	--------------------------	------------------

Status

FOR PLANNING