



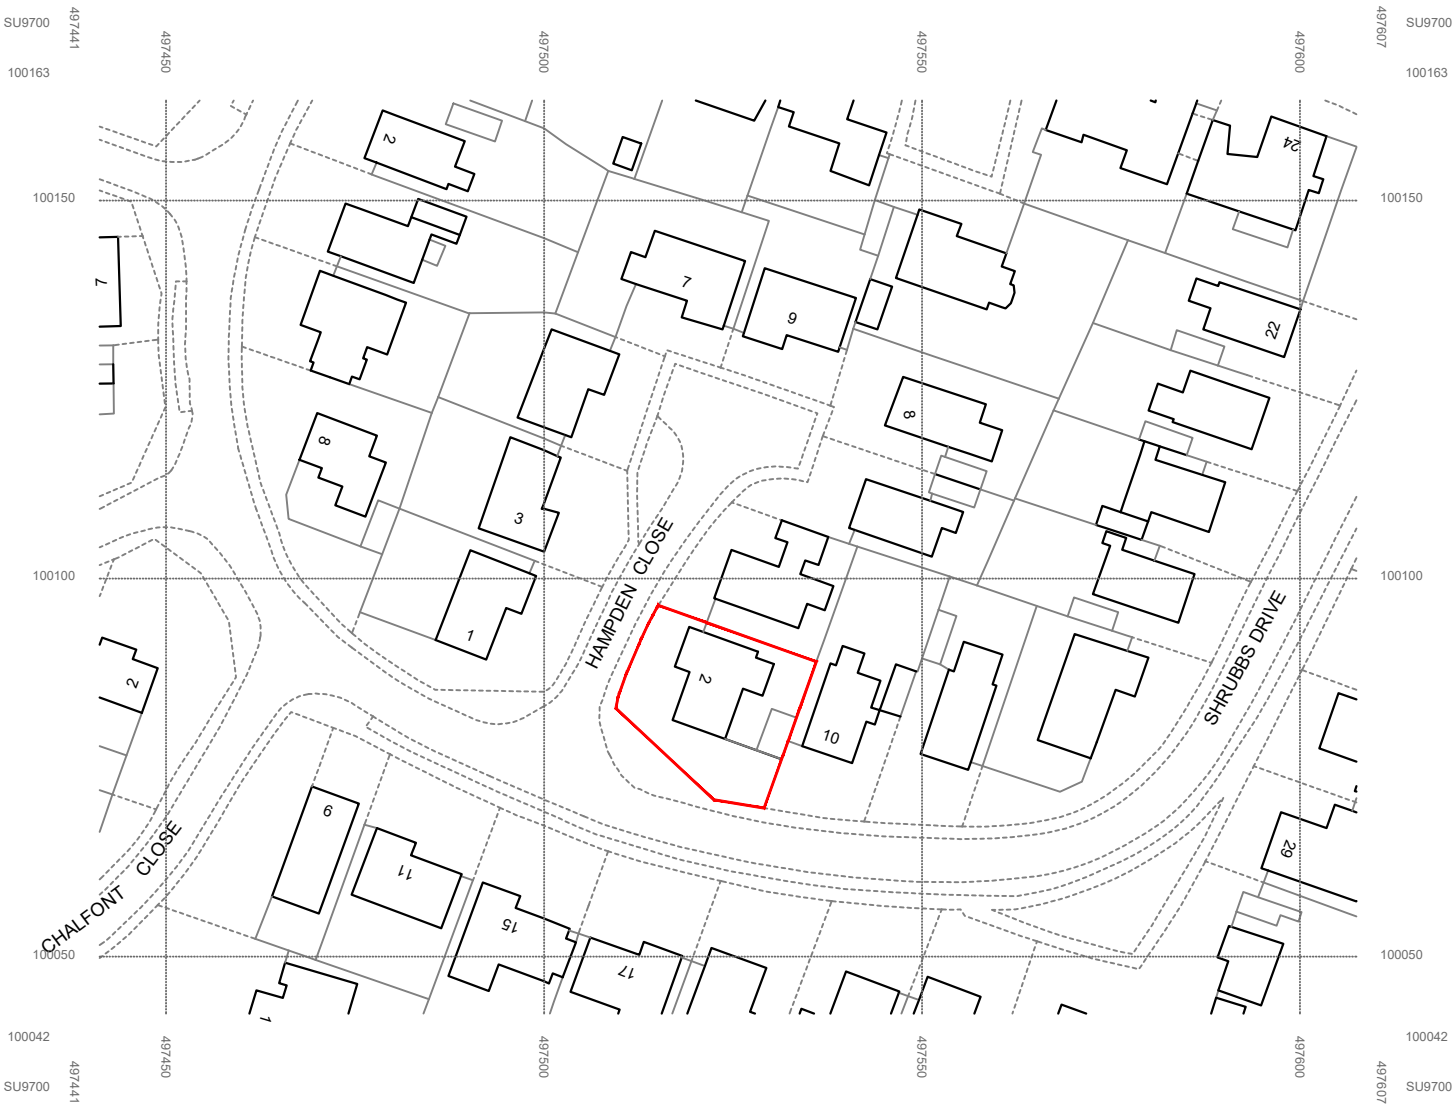

© Crown copyright 2021 Ordnance Survey 100053143

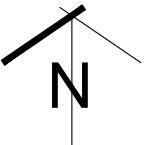


SCALE BAR 1:1000



ATRAM

ARCHITECTURE

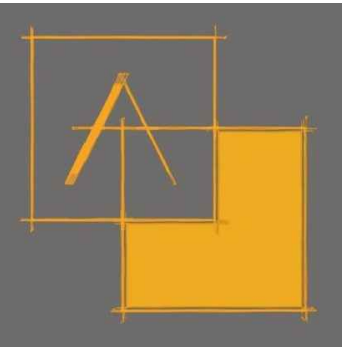

24 Kyoto Court | Bognor Regis | West Sussex | PO21 2UL

t. 01243 820303

m. 07834 175378

e. joe@atramarchitecture.co.uk

w. www.atramarchitecture.co.uk

CIAT Chartered Practice - No F4642

Client

Mr & Mrs Holmes / Mr & Mrs Cotton

Job title

2 Hampden Close
Single Storey Extension

Drawing title

Location Plan

Drawn	Date	Checked	Date	Scale at A3
JNG	05.02.21	JNG	05.02.21	1:1000

Job N°	Drawing N°	Rev.
20.27	001	.

Status

FOR PLANNING