


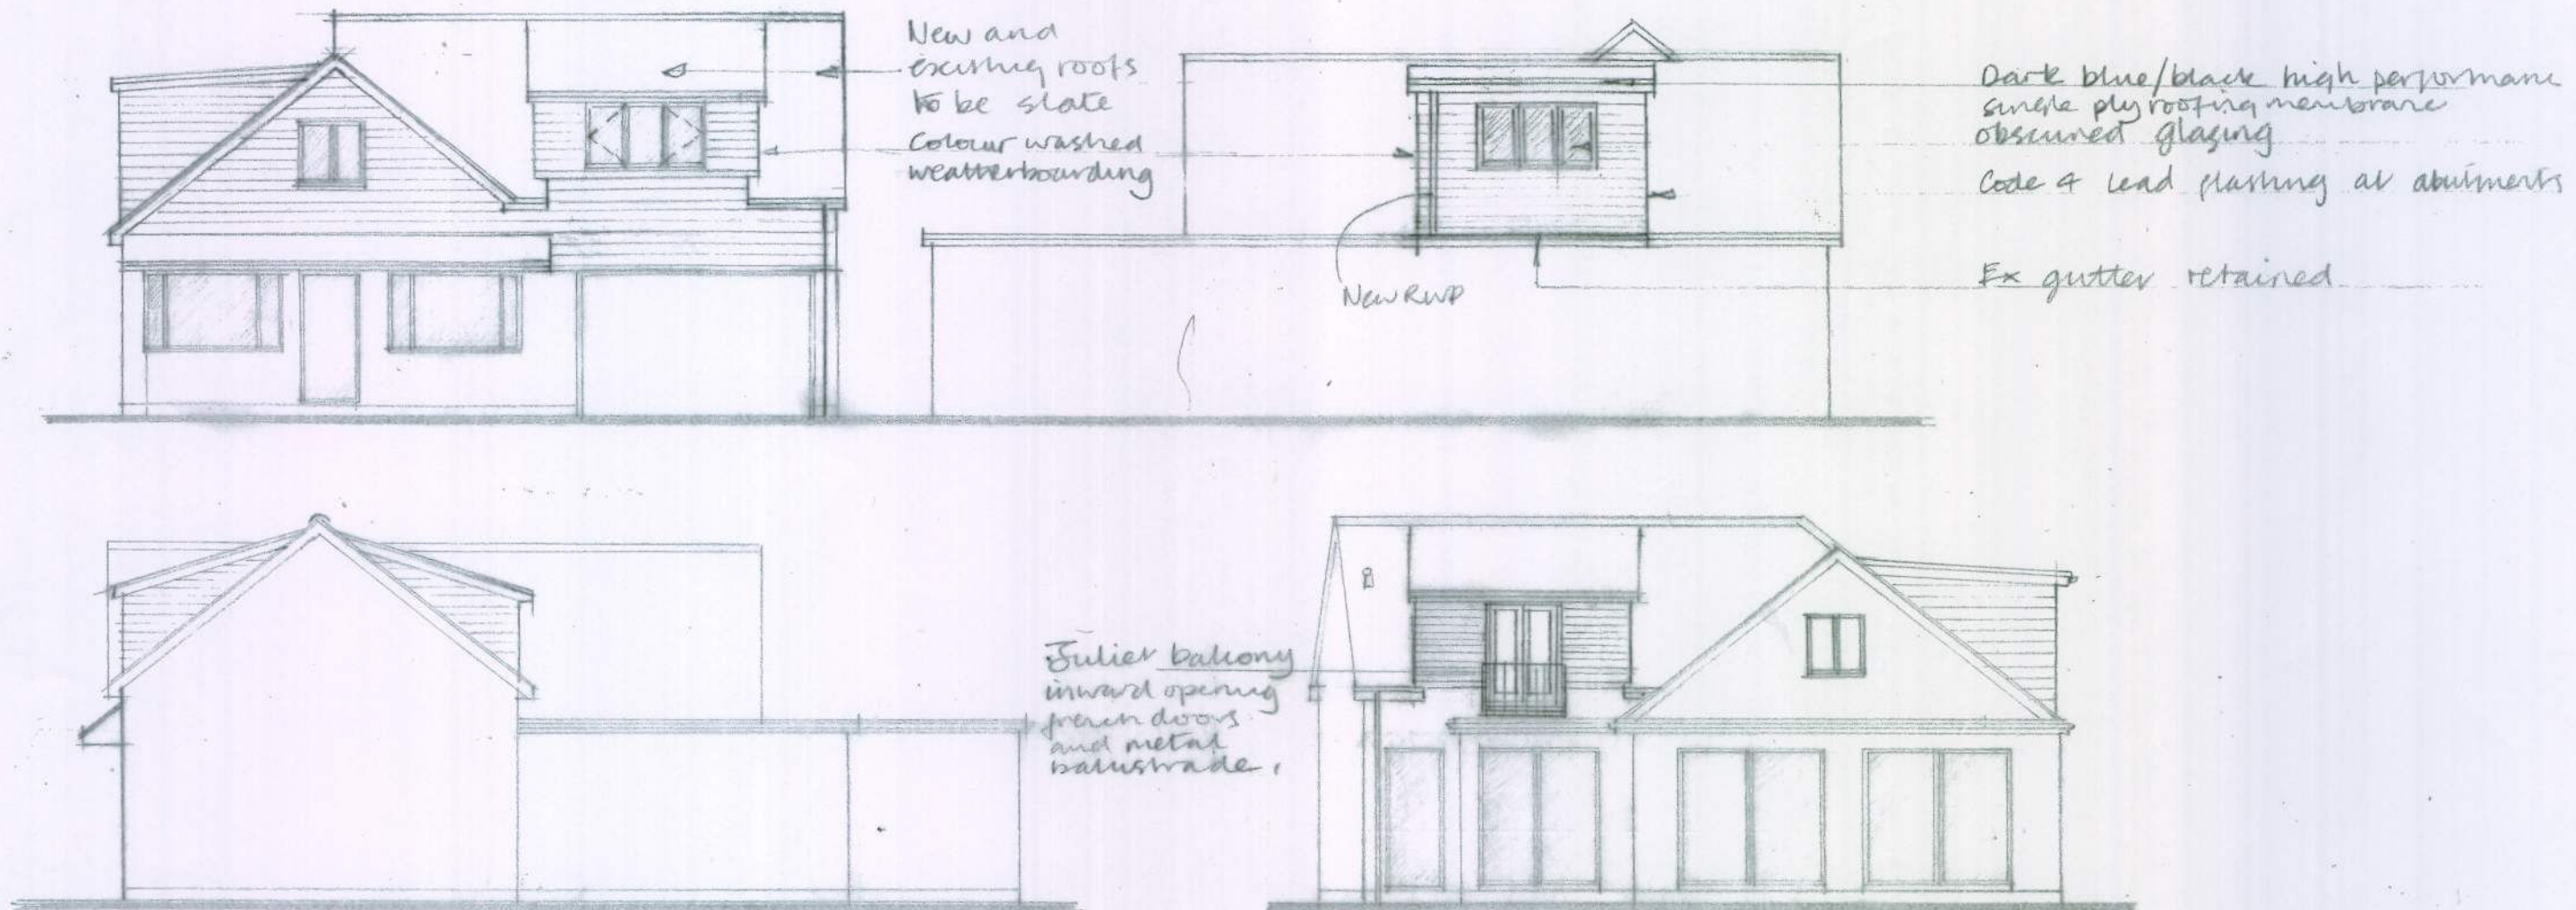

ARUN DISTRICT COUNCIL				
No.	M	19	10	NHA

Proposed extensions and alterations to 6 Norfolk Way Middleton on Sea Sussex PO22 6JF
 by David Hyde and Louise Haig
 Elevations as proposed

Sep 2007

Scale 1:100
 Drg no DH/6
 Rev A Feb 2008
 Rev B Jun 2009
 Rev C Feb 2010