
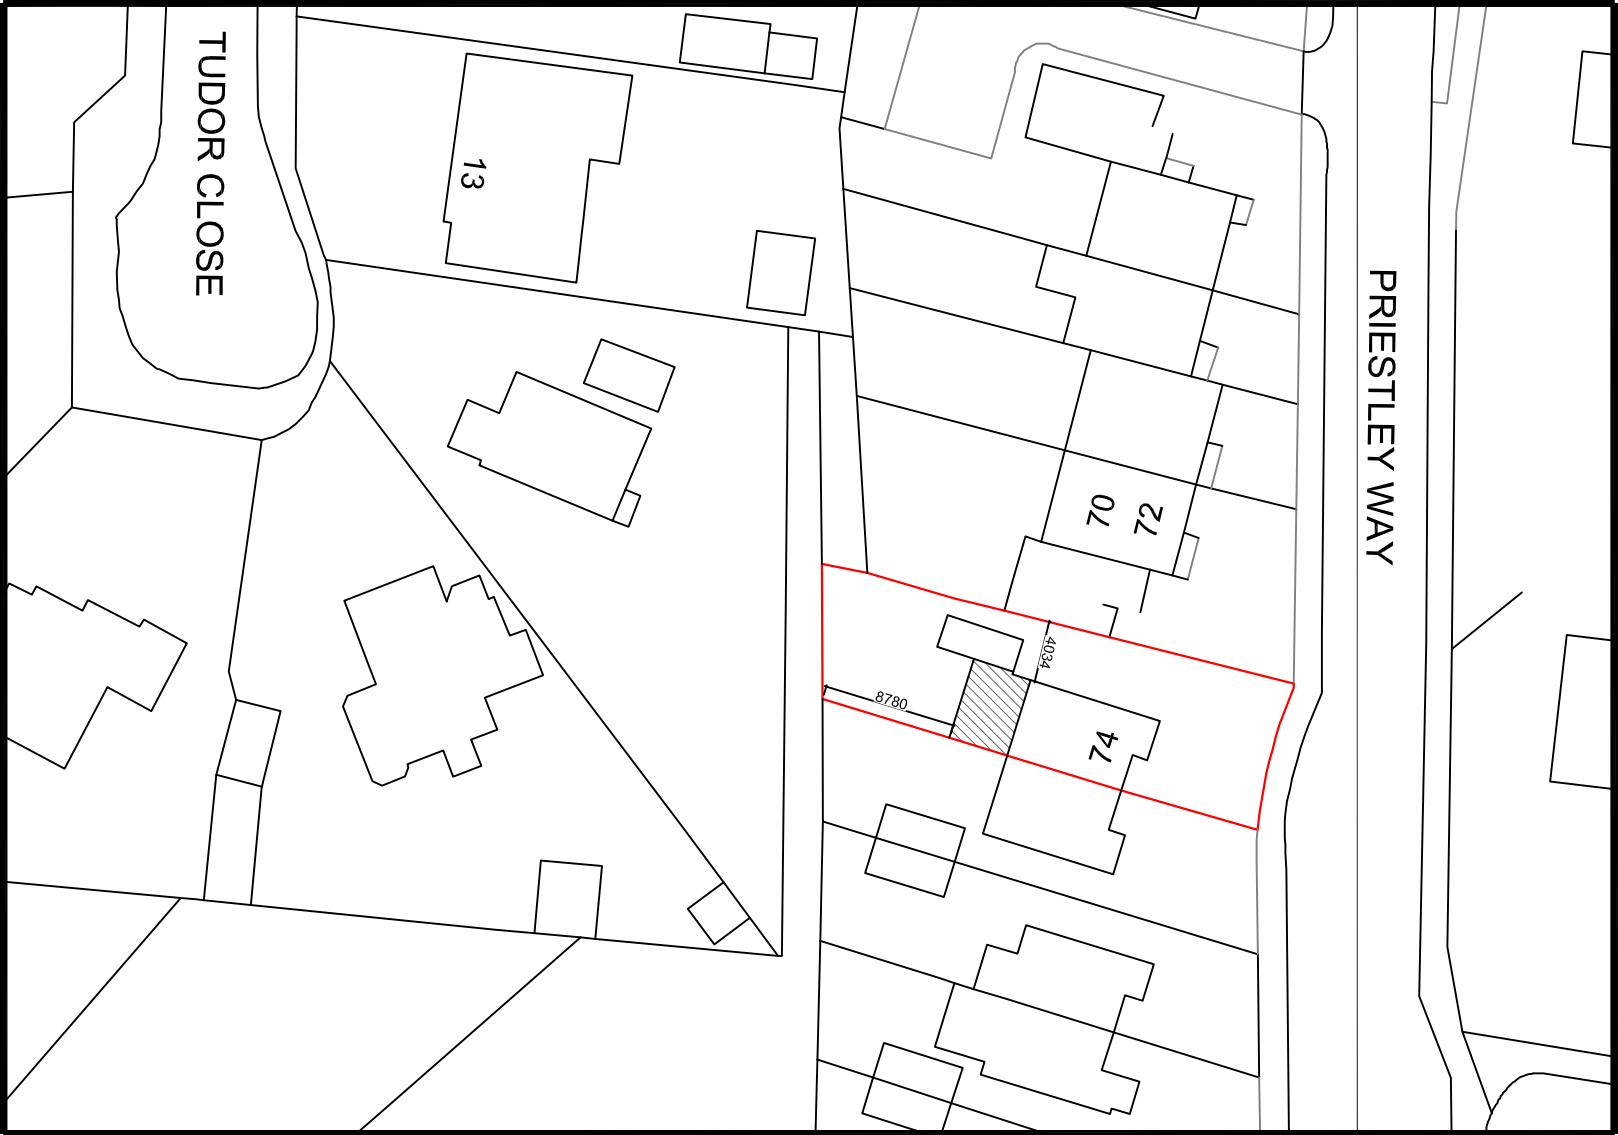
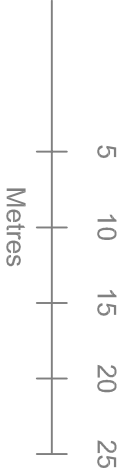


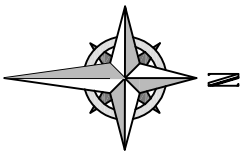

Your Home Plans Ltd
The Rafters, Aldwick Road, Bognor
Regis, West Sussex, PO21 3RN
01243 950581
june@yourhomeplans.co.uk

74 Priestley Way
Bognor Regis
West Sussex
PO22 6RR

Block Plan

Project Number: 74PR1-19
Date: 7th March 2019
Drawn By: Your Home Plans Ltd
Checked By: JEG

Drawing No:
B01 REVA
Scale: 1:500 A3