


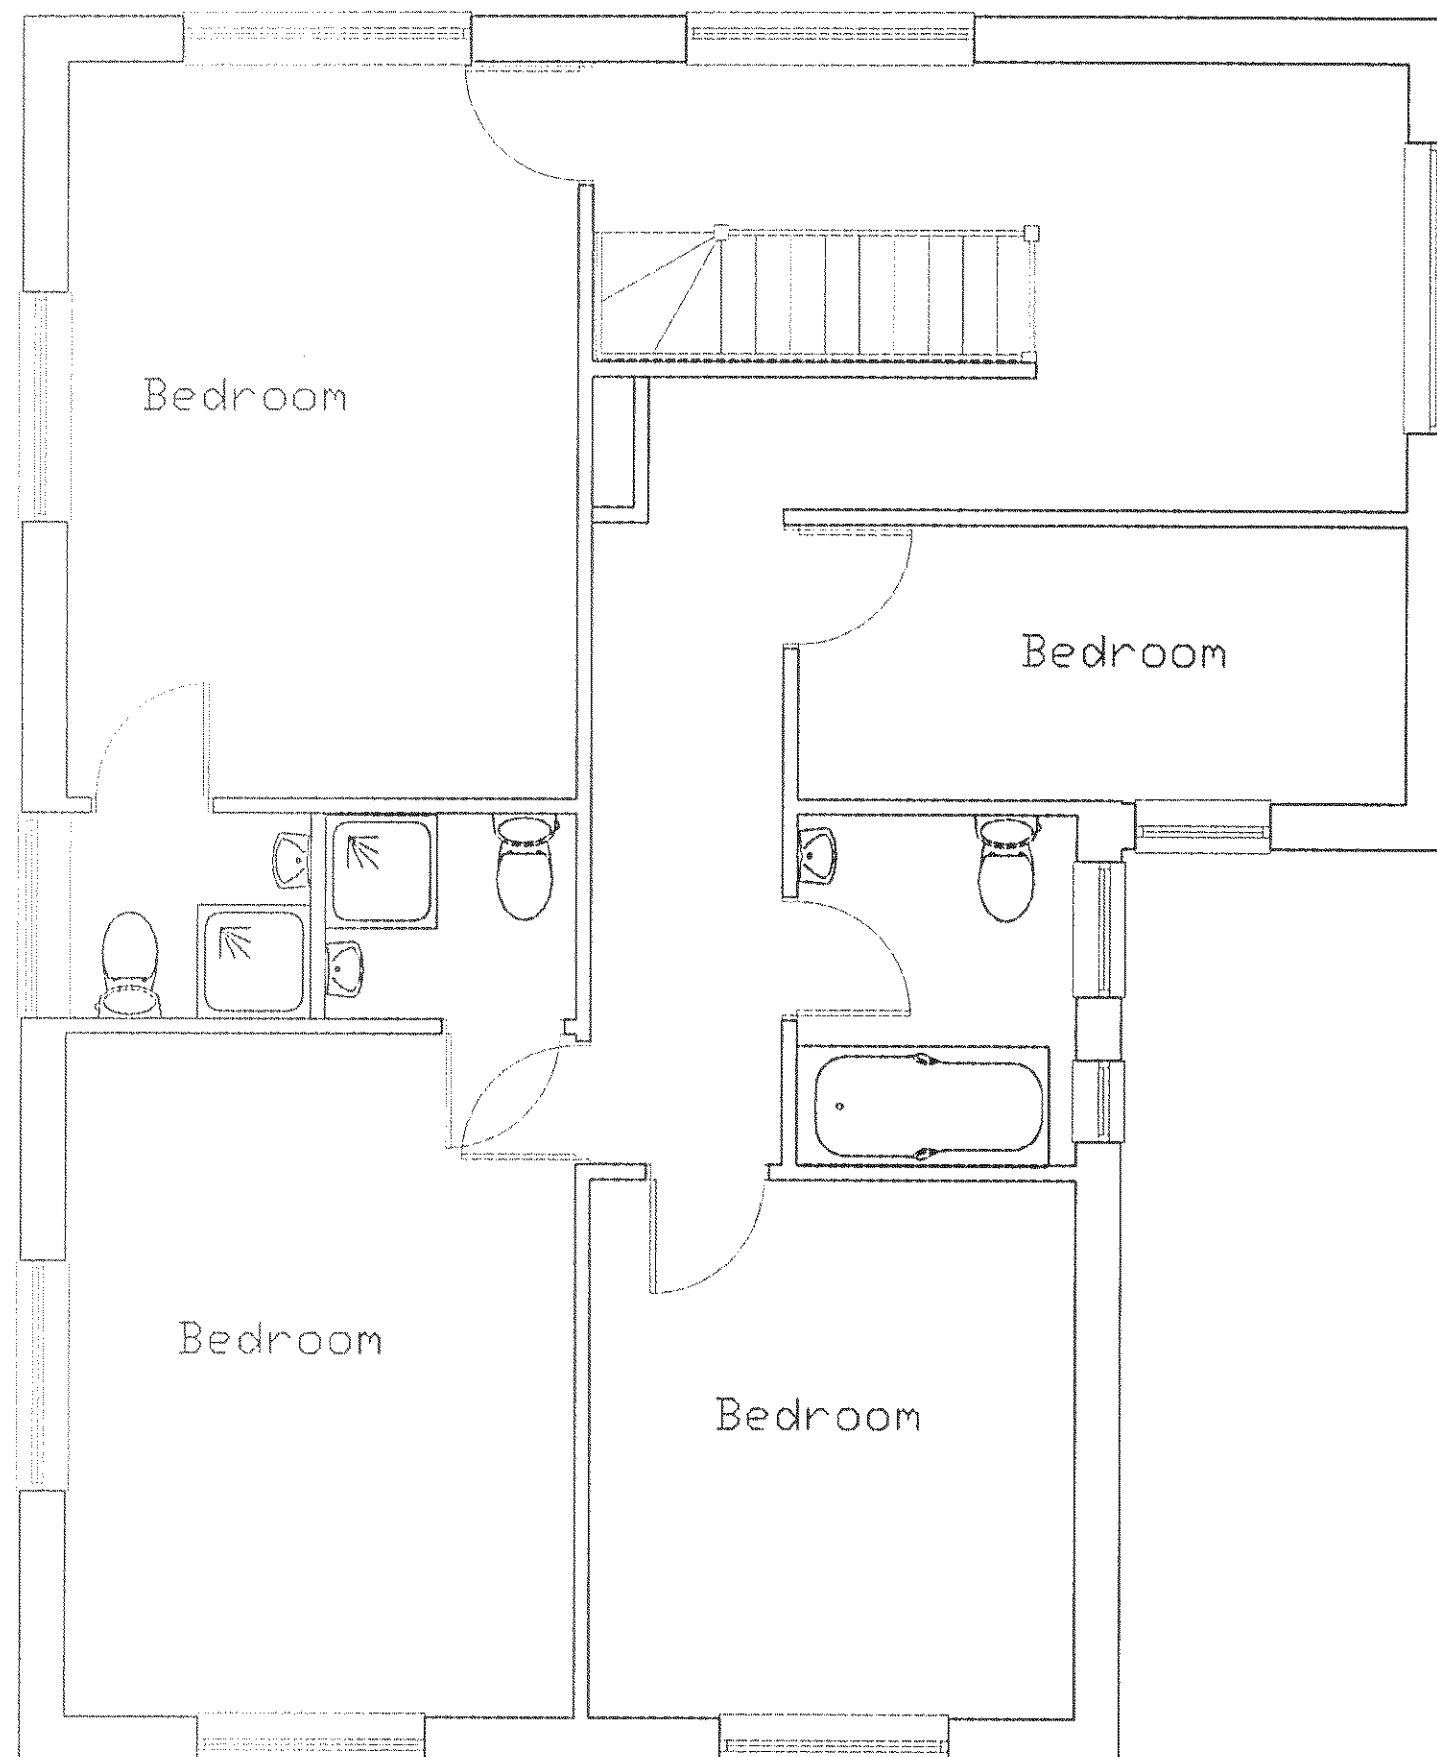

REVISIONS	
Notes	
1. Those are computerised drawings for the purposes of obtaining planning & building regulations approvals & are based on certain overall measurements.	
2. Dimensions shown must not be relied upon and must be checked on site and verified prior to commencement of work.	
3. Where applicable this drawing is to be read in conjunction with other consultants' drawings & calculations.	
4. Do not scale from these drawings, except for planning purposes	
5. Any Work undertaken prior to Planning and Building Regulations Approval is done so entirely at the Client/Contractors own risk	
© 2007	- T. Murray
TIM MURRAY MEng	
BUILDING CONSULTANT	
	8 Shaw Close Middleton - on - Sea West Sussex, PO22 7TQ Tel: 01243 586273
The Association of BUILDING ENGINEERS	
PROJECT DETAIL	
"RETREAT", ROSE AVENUE, MIDDLETON ON SEA, WEST SUSSEX, PO22 7TG	
NEW FIRST FLOOR	
FOR: MR & MRS M. BIRCH	
DRAWING	SCALE
PROPOSED FIRST FLOOR	1/50
DATE:	DECEMBER 2010
DRAWN:	T. Murray
DRAWING:	10/63/3
REVISION:	