


PROPOSED SECOND FLOOR PLAN

SUSSEX BUILDING CONSULTANCY LIMITED

25 SEA WAY, MIDDLETON ON SEA,
BOGNOR REGIS, WEST SUSSEX.

SCALE - 1/100 REV - B DATE - 14/12/2018

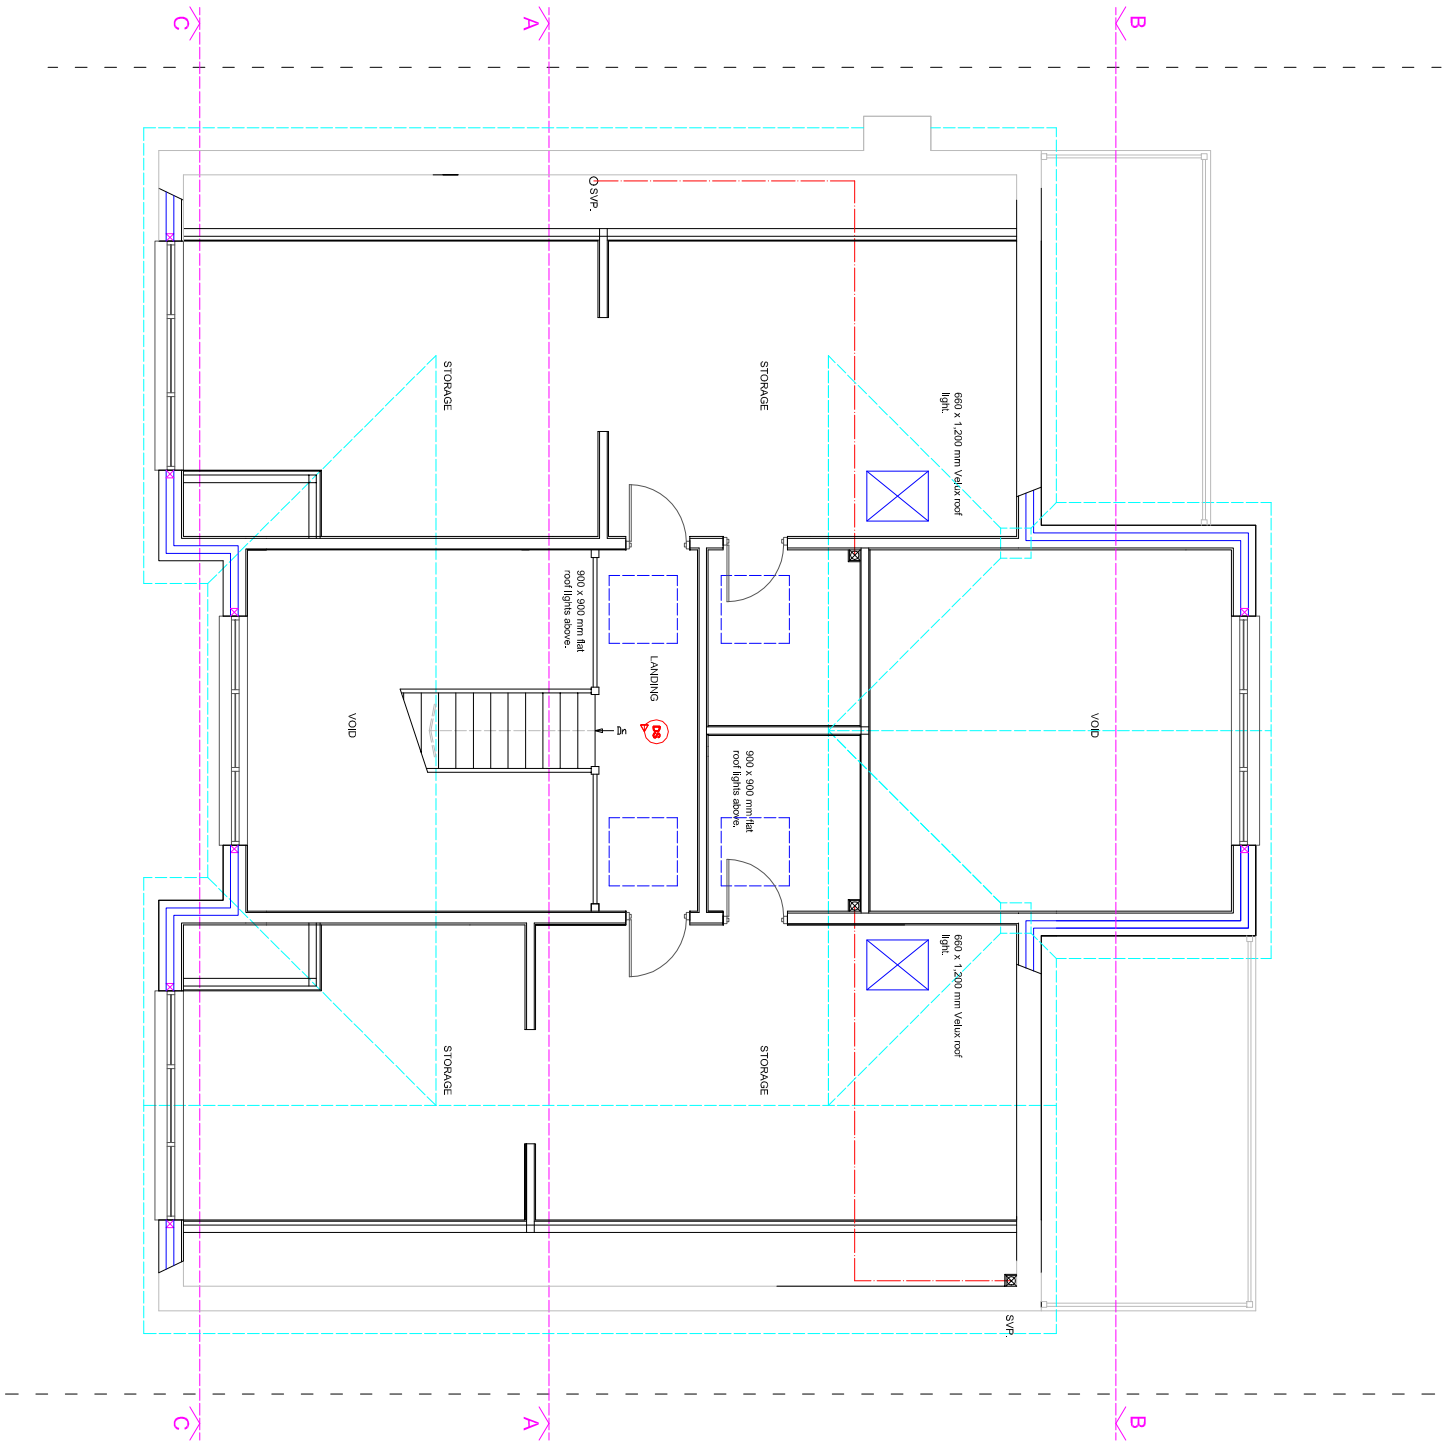

partner
LABC

3 NORRIMCOTE ROAD
PO21 8ZJ
TEL - (01243) 861379