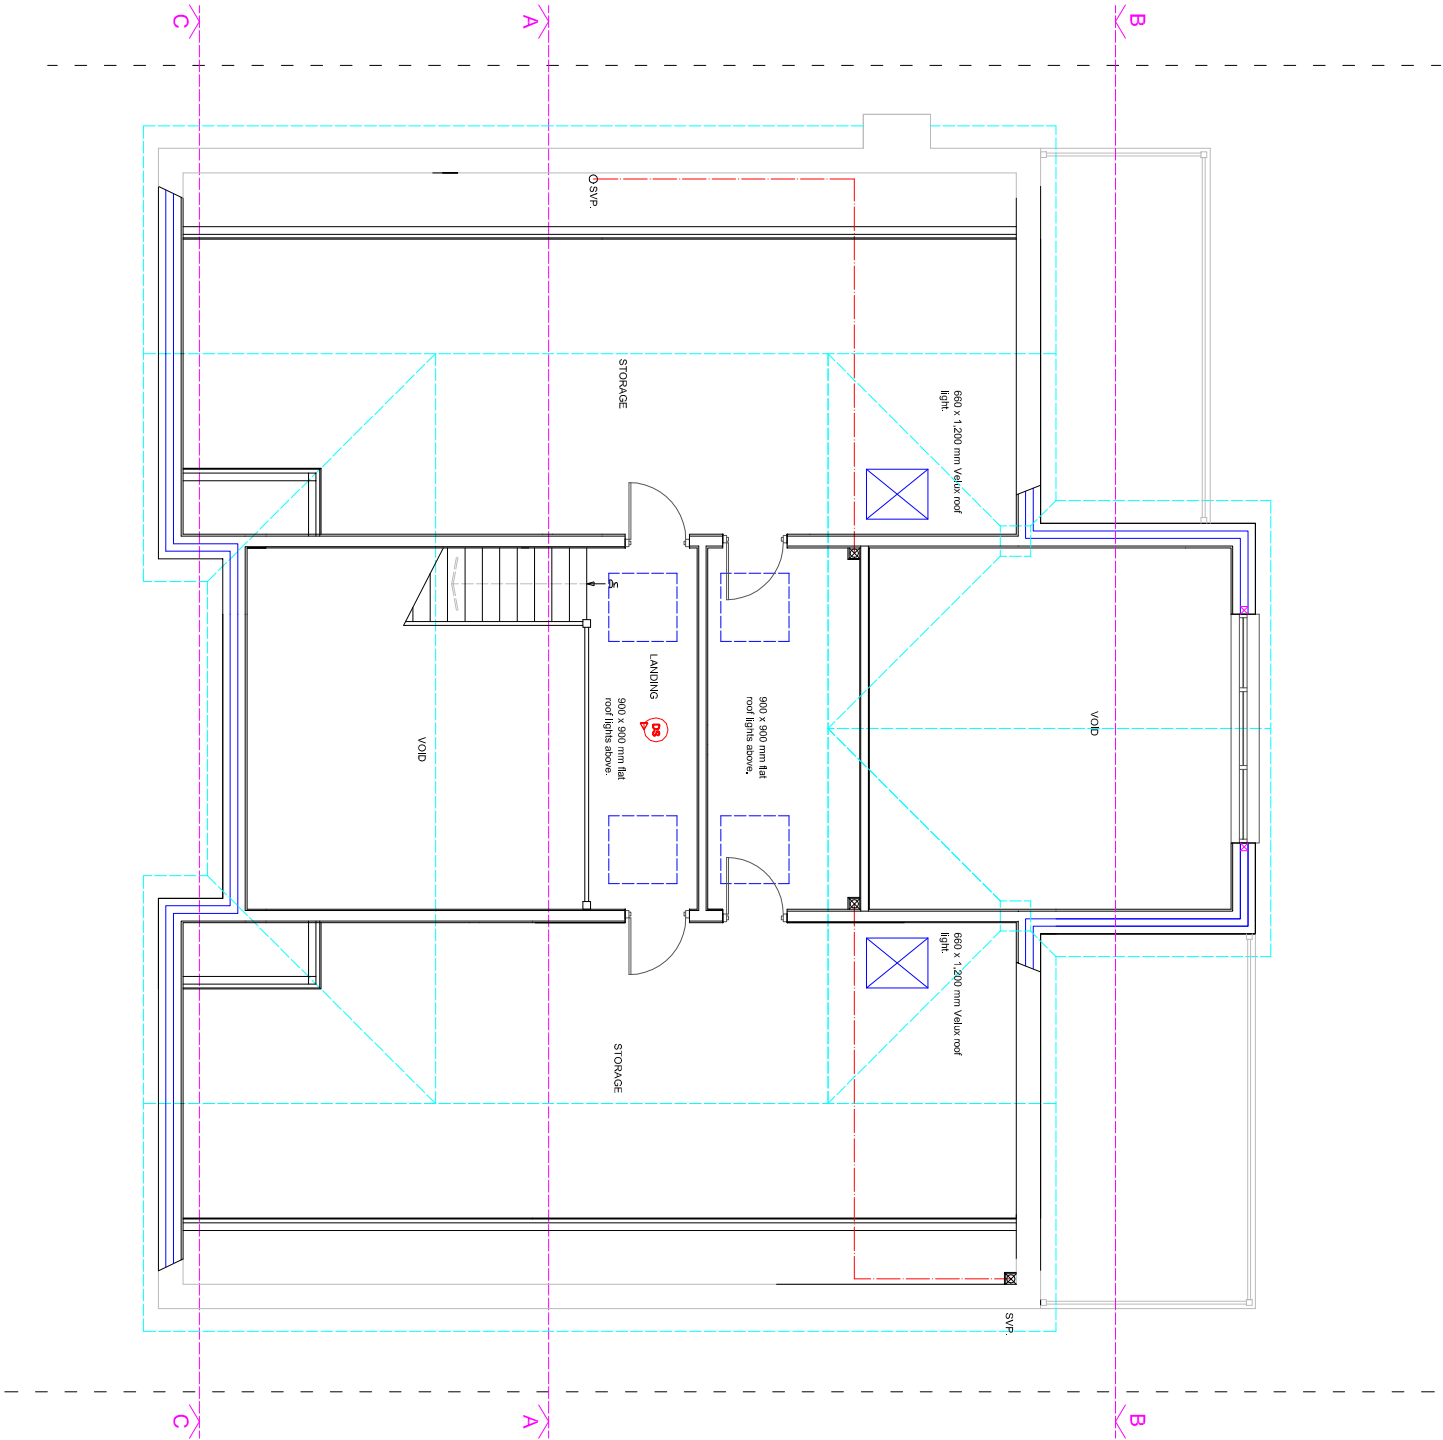


PROPOSED SECOND FLOOR PLAN

SUSSEX BUILDING CONSULTANCY LIMITED	
25 SEA WAY, MIDDLETON ON SEA, BOGNOR REGIS, WEST SUSSEX.	
SCALE - 1/100 REV - D DATE - 14/02/2019	
	LABC 3 NORTHCOOTE ROAD BOGNOR REGIS PO21 6LZ TEL - (01243) 861379