

NOTES:



Dimensions to be checked on site before commencing work. Any discrepancies shall be reported to the architect immediately.

Do not scale from these drawings except for planning purposes. Use figured dimensions only.

Where applicable this drawing is to be read in conjunction with other consultants' drawings.

Ordnance Survey Licence Number: 100037282.

This drawing is the copyright of Harrington Design Ltd.

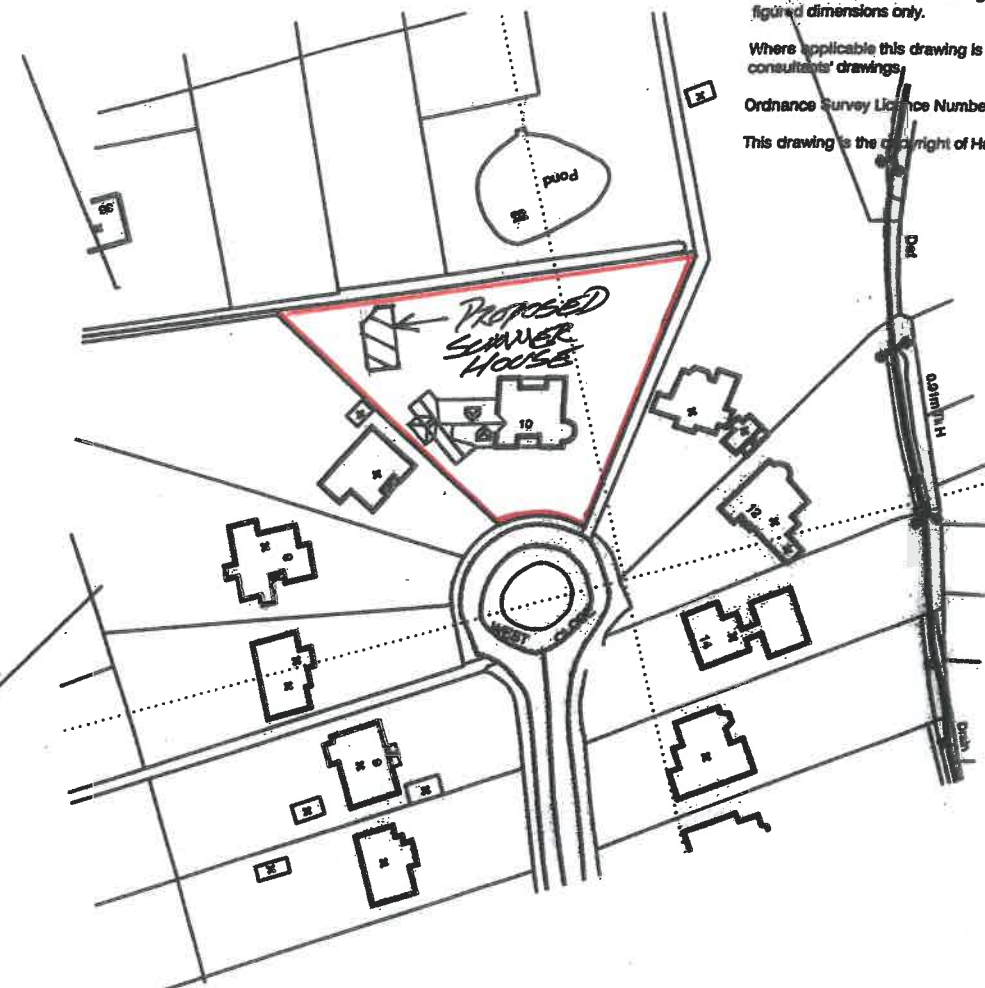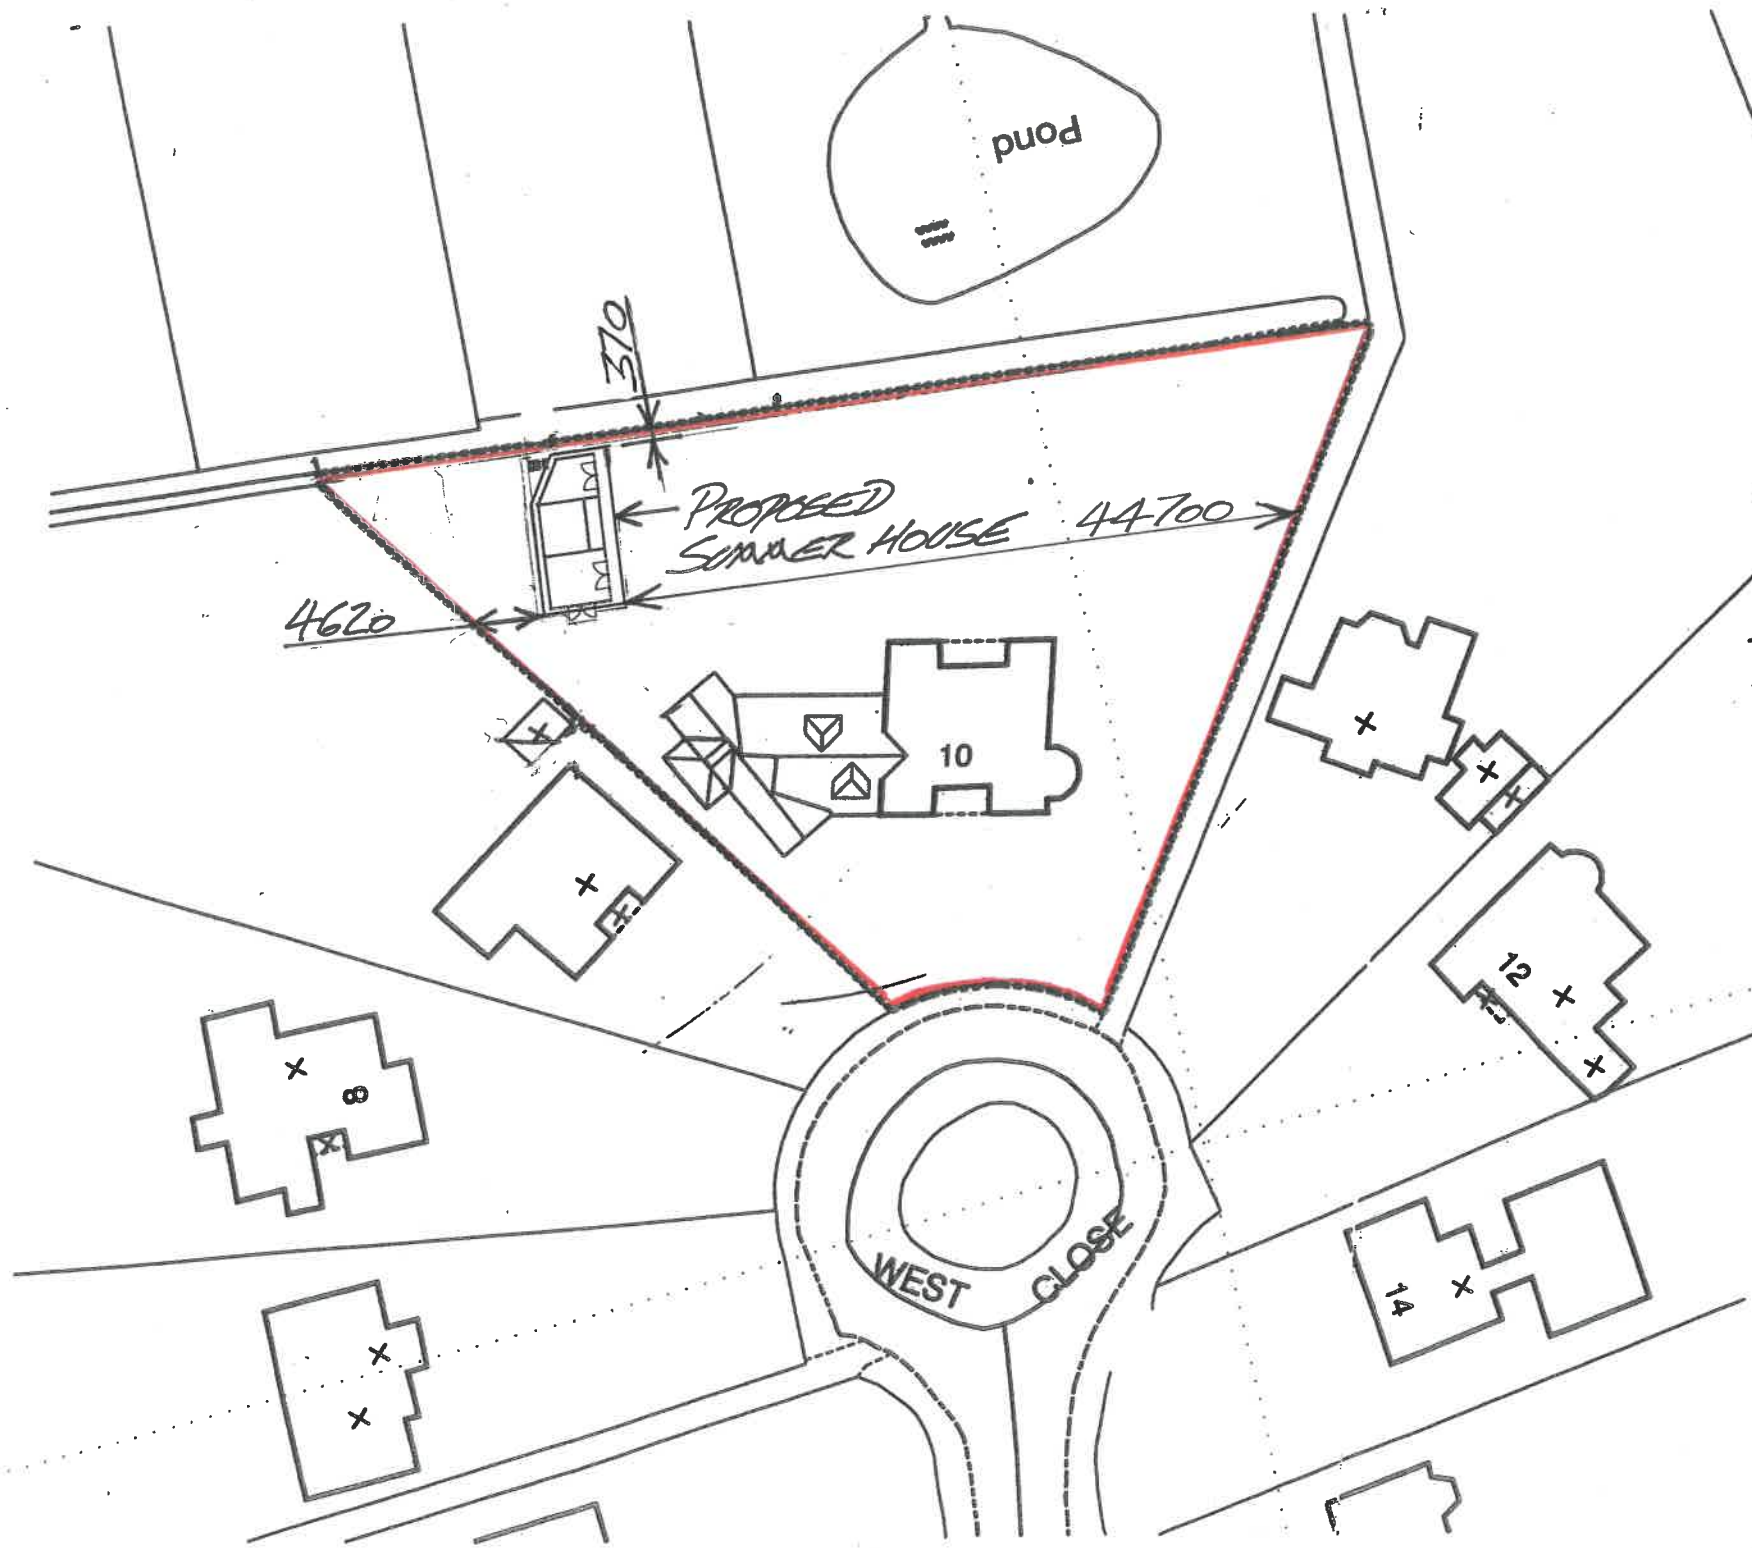

Rev	Date	Amendment
-----	------	-----------

Fabco Sanctuary

Unit 1 Hobbs New Barn
Climping, Littlehampton
West Sussex, BN17 5RE

Tel: 01903 718808 Fax: 01903 718903
Email: enquiries@fabcosanctuary.com

For
Mr & Mrs G. CAKE

Project
Beach Barn
10 West Close
Middleton on Sea
PO22 7RP

Title
Block + Location Plans



Date	Drawn	Scale	Checked
April 05	wim	1250+500	
Job Number	Prefix	Drawing Number	Revision
		PP-01	A