




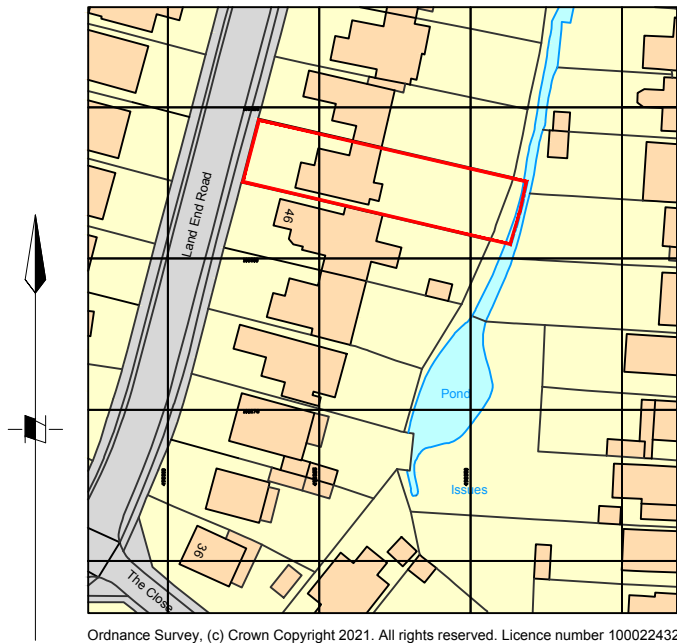


Ordnance Survey, (c) Crown Copyright 2021. All rights reserved. Licence number 100022432


Location Plan
1:1250 @ A3

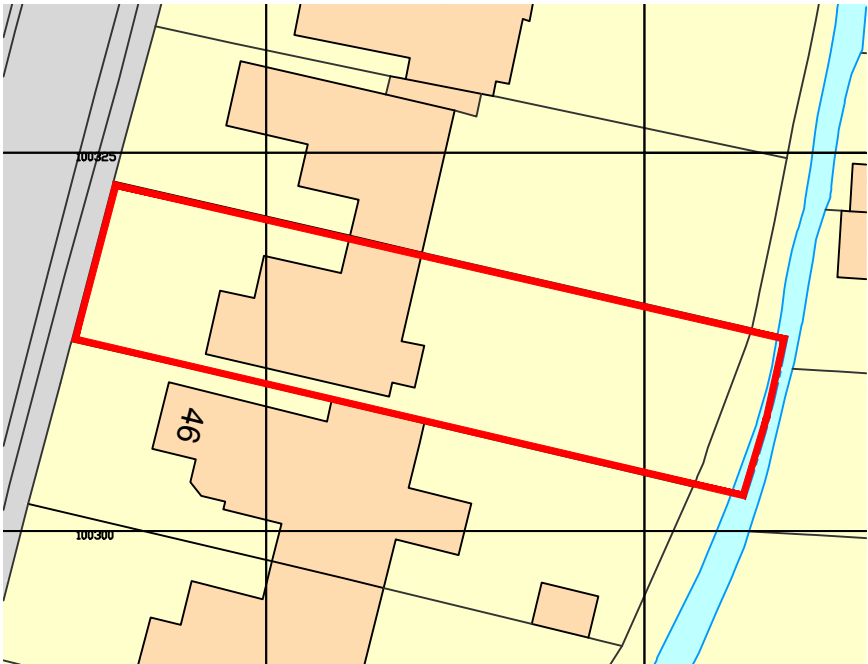

Existing Site / Block Plan
1:500 @ A3

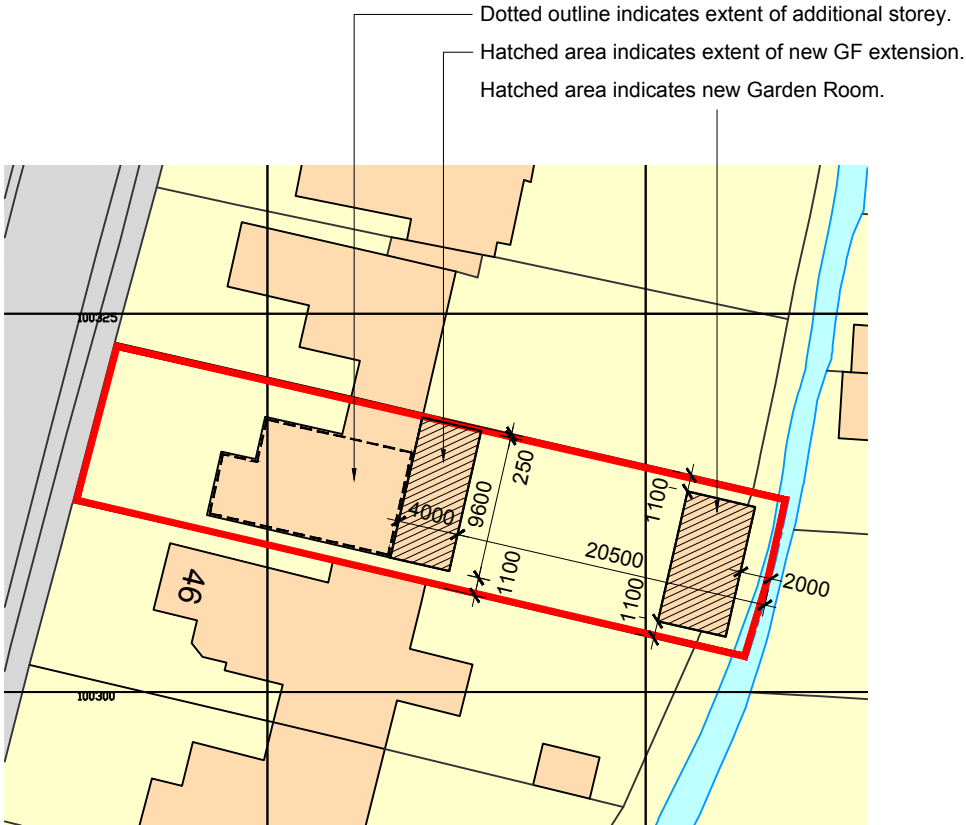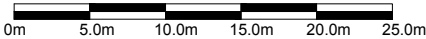

Proposed Site / Block Plan
1:500 @ A3

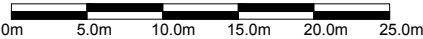

Rev C. 10.03.22 Dim from extension to rear boundary added.
Rev B. 22.02.22 Minor amendments.
Rev A. 22.11.21 Minor amendments.

client Jane Cutts	project Extension at: 48 Lane End Road Middleton-On-Sea, PO22 6LT	drawing Location and Site/block plans	date	drawn	drawing no	revision
			Oct 21	pd	0358 / 104	C
			scale 1:500, 1:1250 @ A3		CAD file name:	

No dimensions to be scaled from drawing except for planning purposes. The contractor should check all dimensions on site.

Peter Davey Ltd
construction consultants
49 Park Drive
Rustington
West Sussex BN16 3DY
Tel: 01903 773105
Mob: 07941 402217
Email: peterdavey67@btinternet.com