


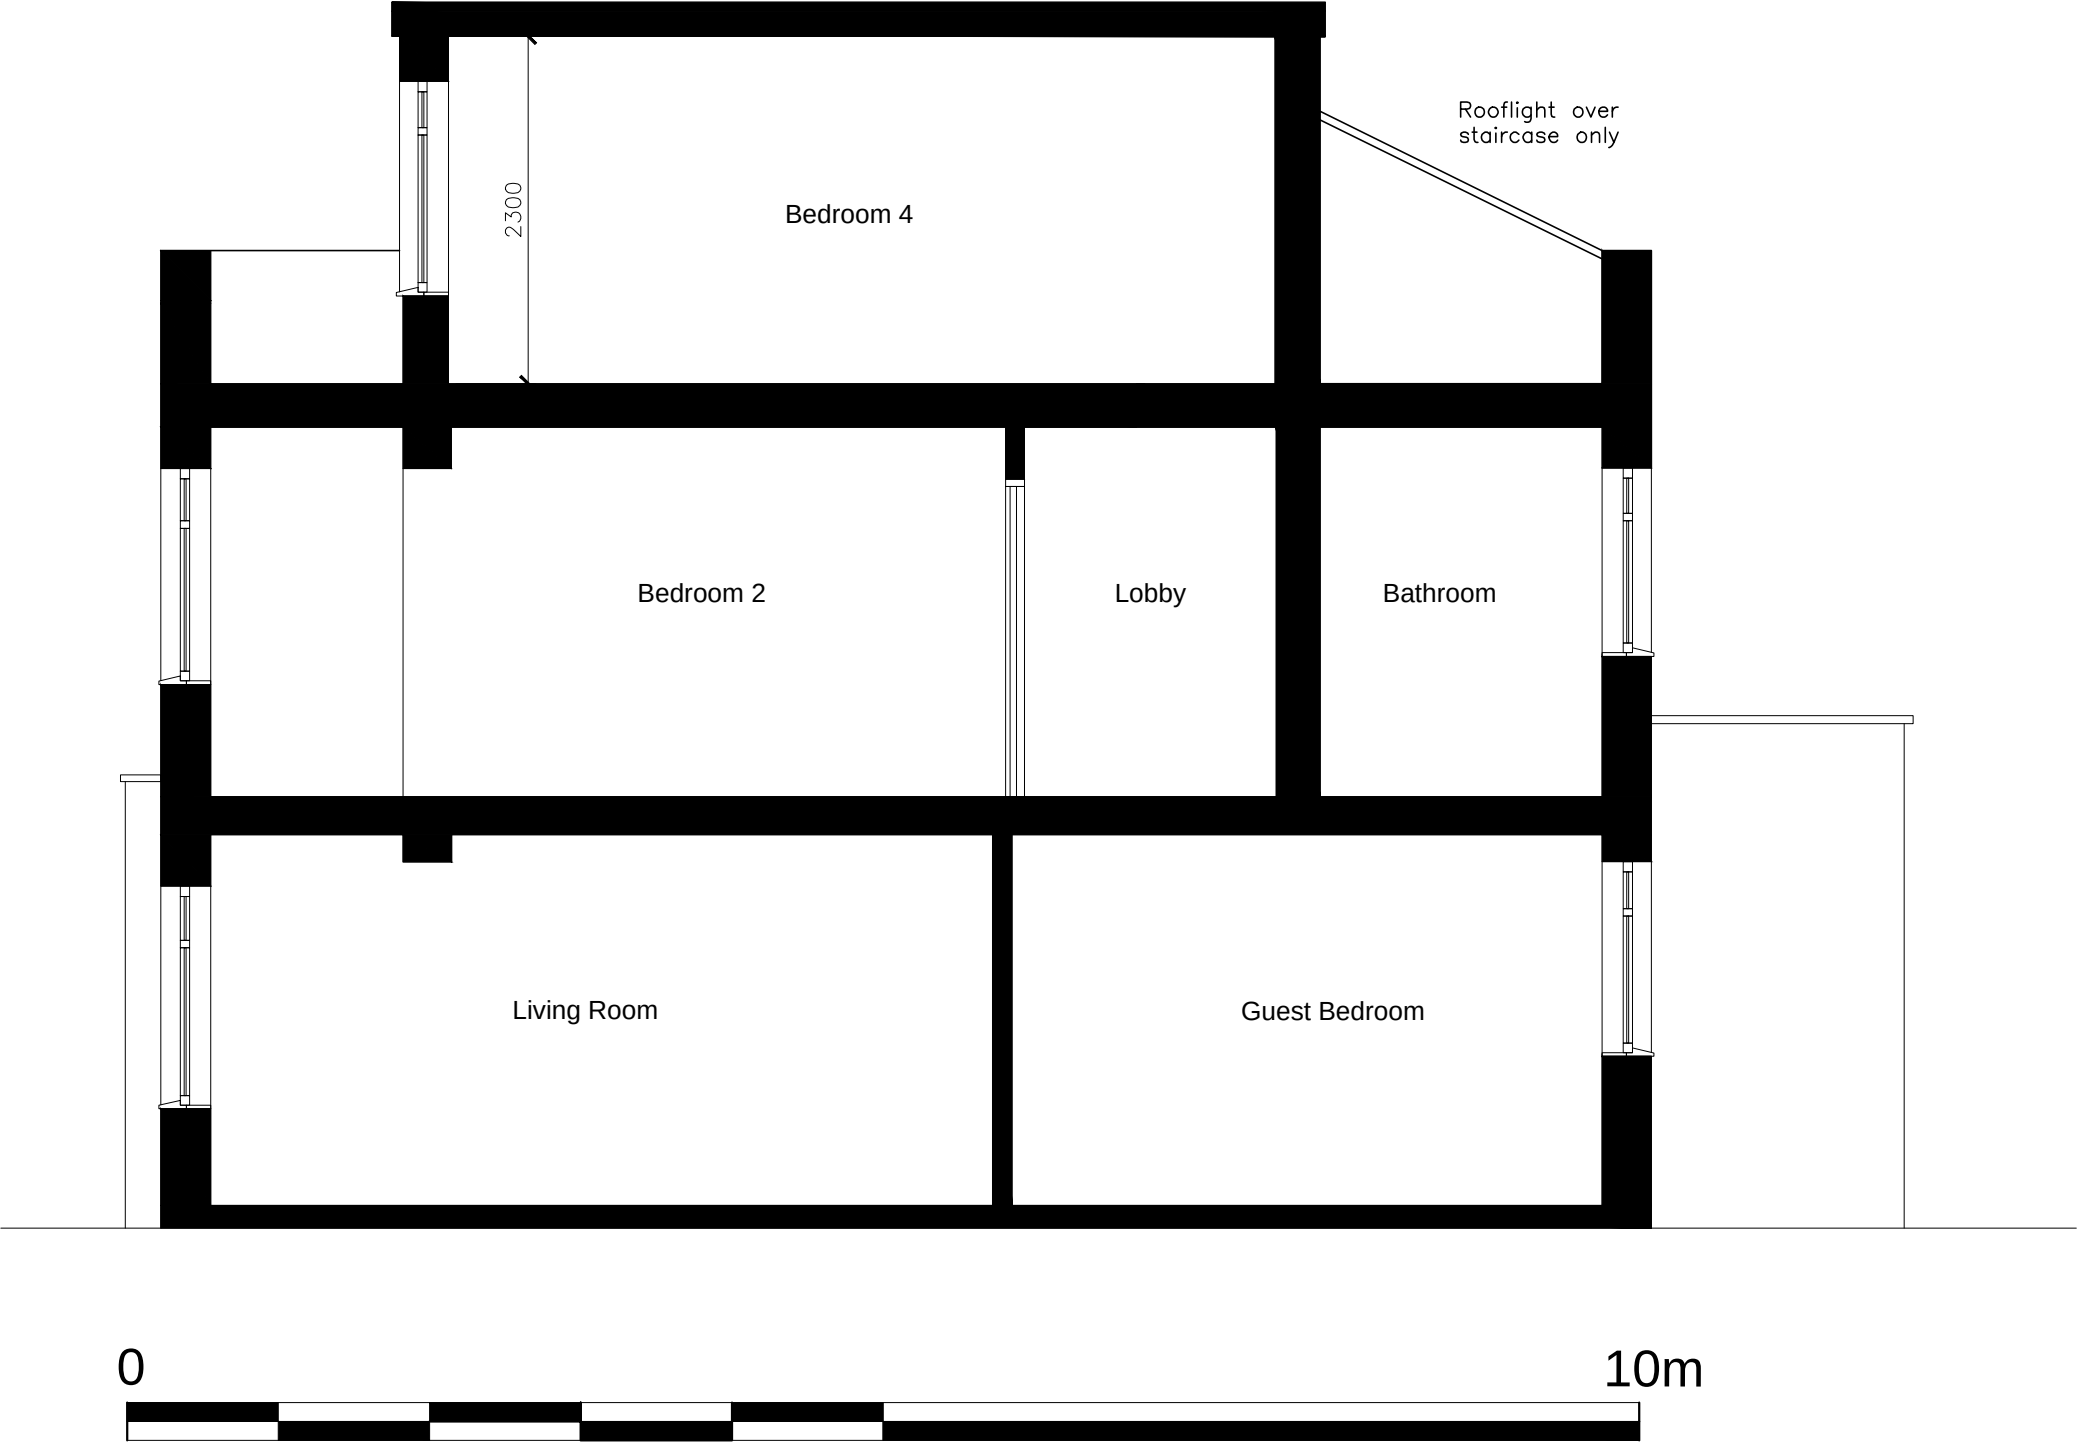

All dimensions to be verified on site. Do not scale from this drawing, except for planning purposes

Rev c - 23rd Feb '15 - Rooflight made shallower, scale amended

Rev b - 19th Feb '15 - Parapet raised 300mm. Drawing re-numbered

Rev a - 16th Feb '15 - Rooflight added, parapet returned to original height, fenestration of South windows amended

Falcon

Falcon Homes (Sussex) Ltd.
8 York Road,
Bognor Regis
PO21 1LW
www.falconhomes.co.uk

CLIENT
Mr & Mrs. J. Reynolds
PROJECT
58 Southdean Drive, Middleton-on-Sea PO22 7TB
TITLE
PROPOSED SECTION
DRAWN- K.M.Sloane BSc. MRICS
SCALE - 1:50 at A3
DWG. NO. 58/017
REVISION - c