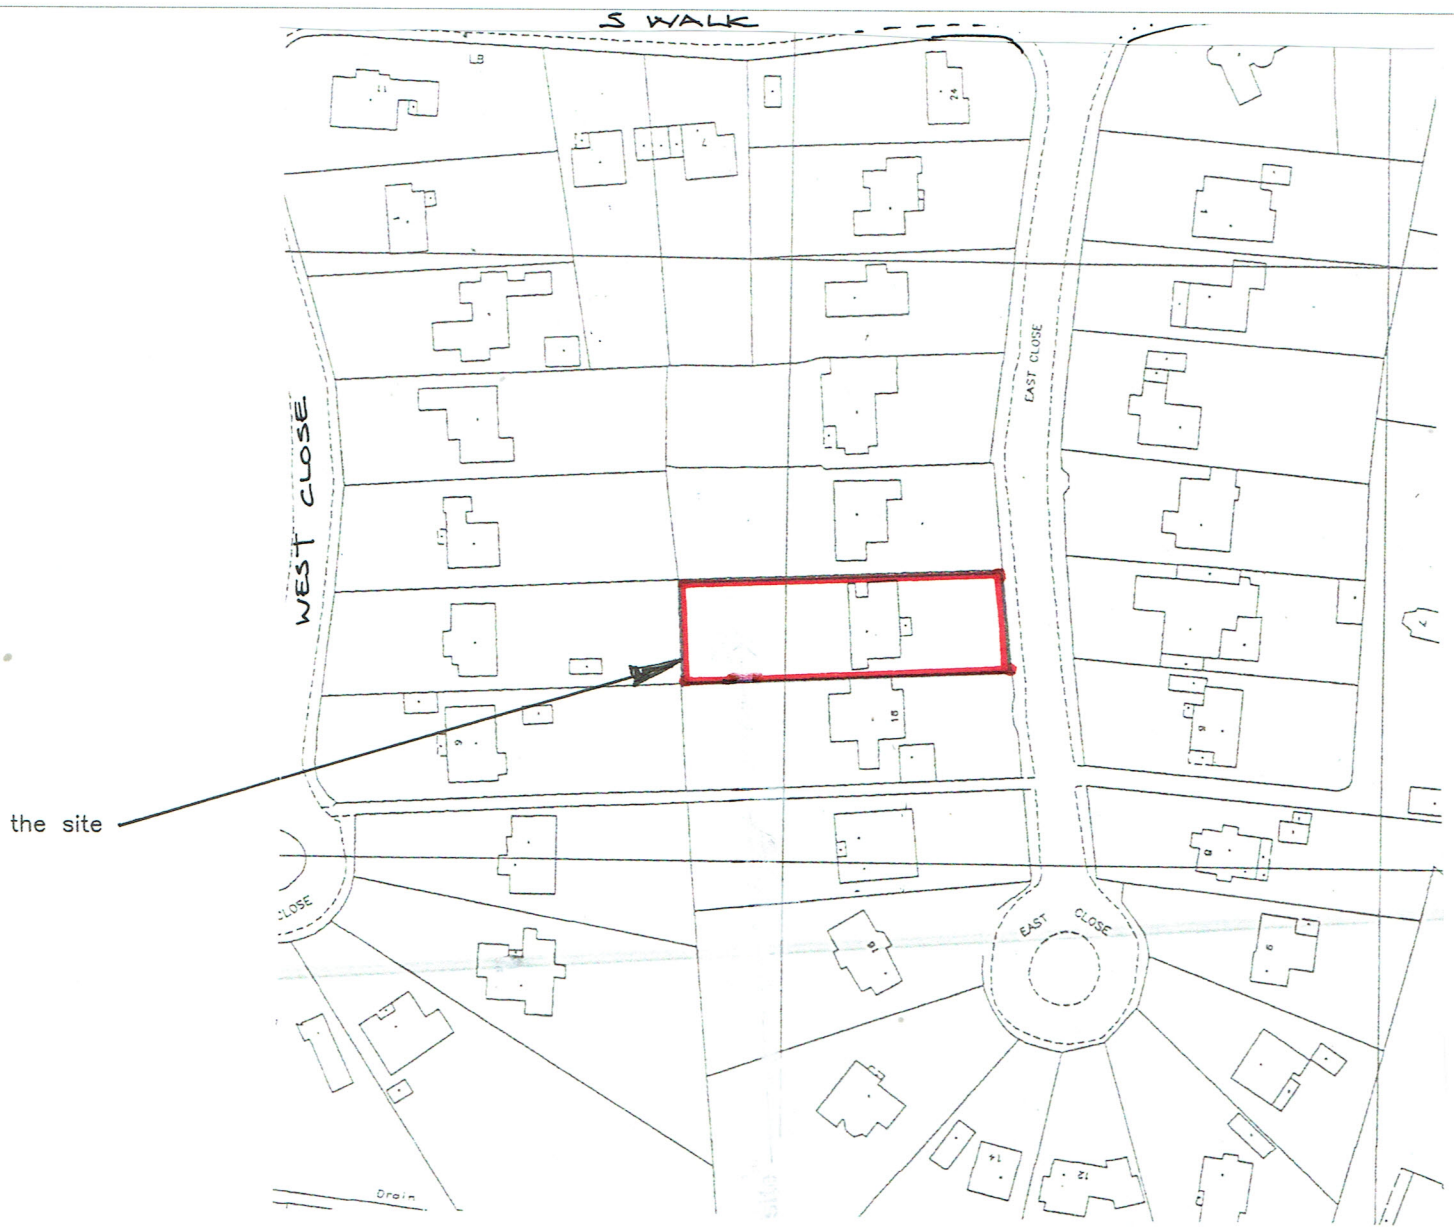

N

LOCATION PLAN 1:1250



SITE PLAN 1:500

AMdesign
ARCHITECTURE DESIGN DEVELOPMENT
Leeza Aldis-Hobbs ARB RIBA SPAB
Mob: 07756 329400
e-mail: leeza@amdesignltd.co.uk

PROJECT
19 EAST CLOSE
MIDDLETON on SEA
BOGNOR REGIS
PO22 7RS
PROJECT STAGE
PLANNING

DRAWING
LOCATION PLAN
SITE PLAN
DRAWING No 169/01
REVISION B
SCALE 1:1250 1:500 DRAWN LA
DATE NOV 2015 CHECKED

LETTER	REVISION	DATE
A	CONVERSION SHOWN	02.12.15
B	GARAGE REDUCTION	21.03.16

This scheme is subject to town planning and all other necessary consents. All dimesions and levels to be checked on site. This drawing is to be read in conjunction with other relevant drawings and documents. Report all discrepancies to the Architect before work commences. AM Design is the trading name of AM Design Ltd © AM Design Ltd. All rights reserved.