


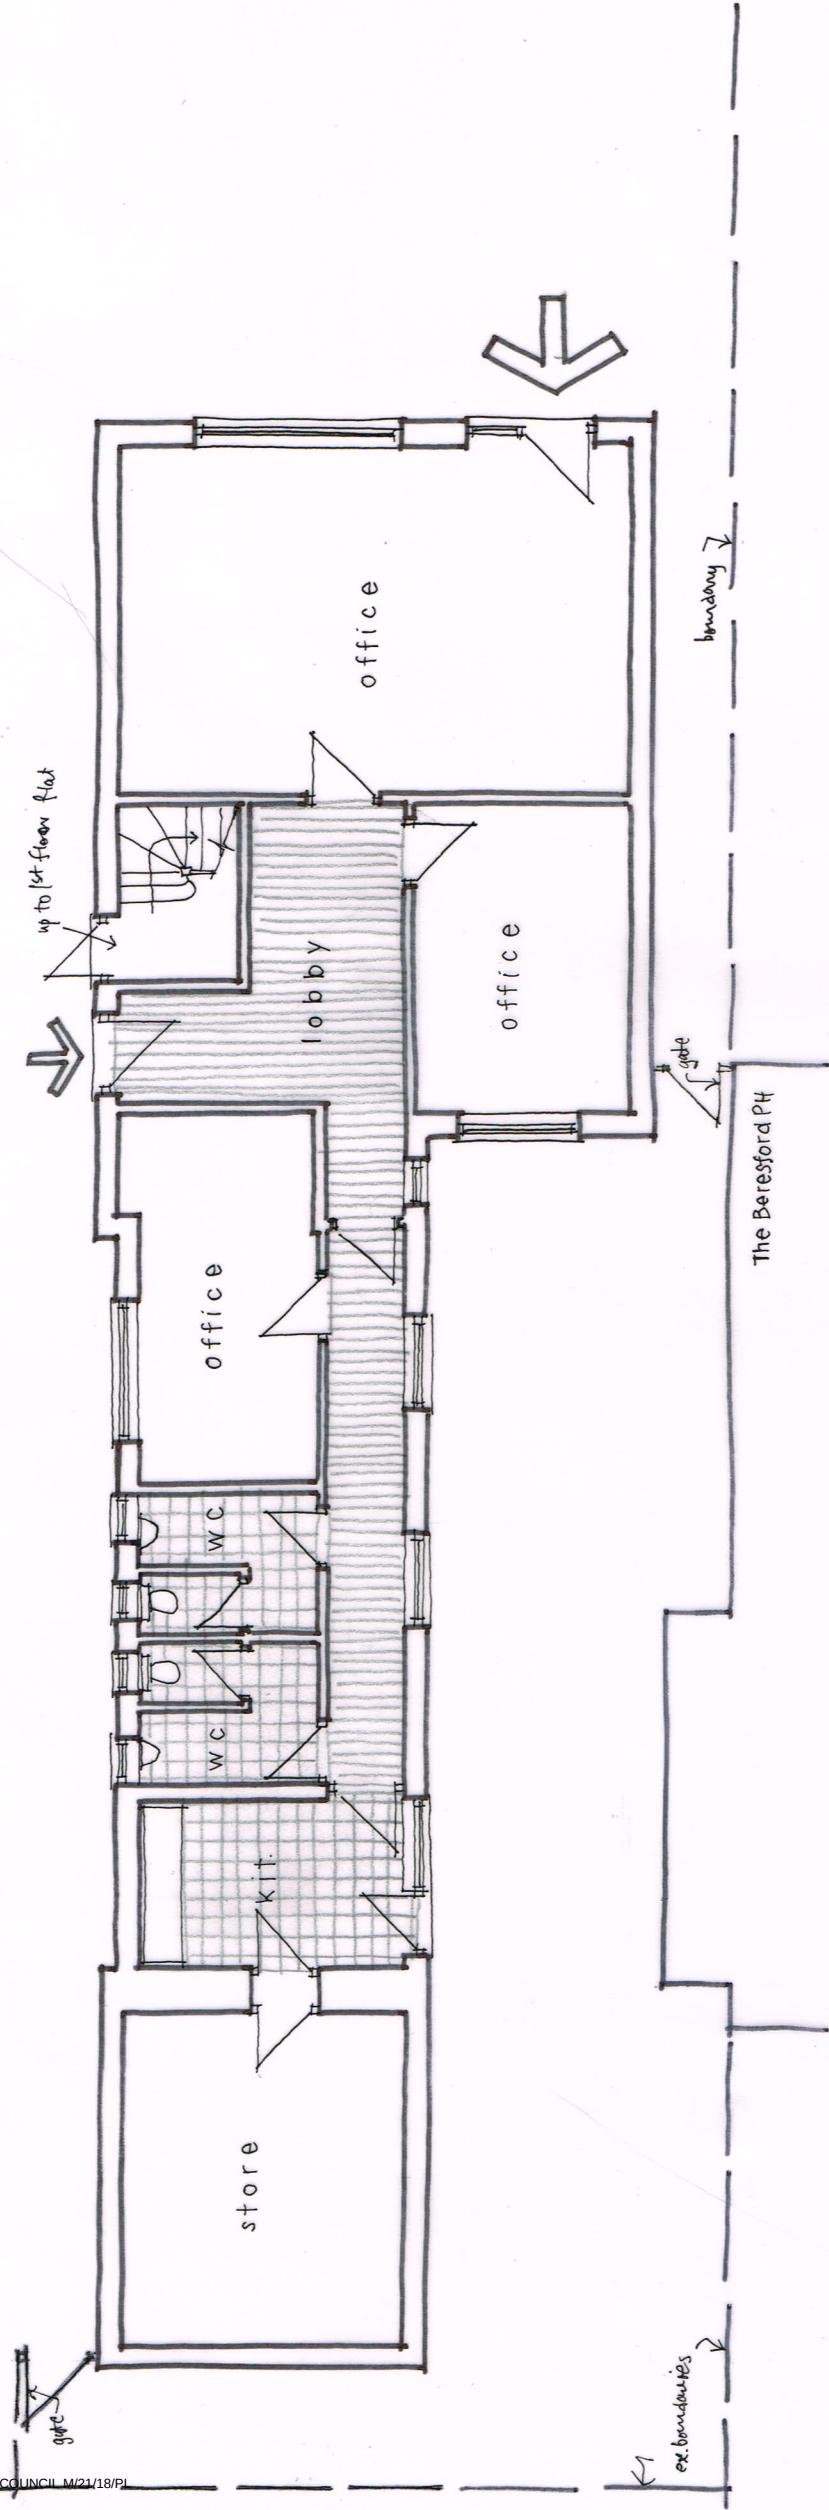

GROUND FLOOR PLAN 1:100@ A3

