



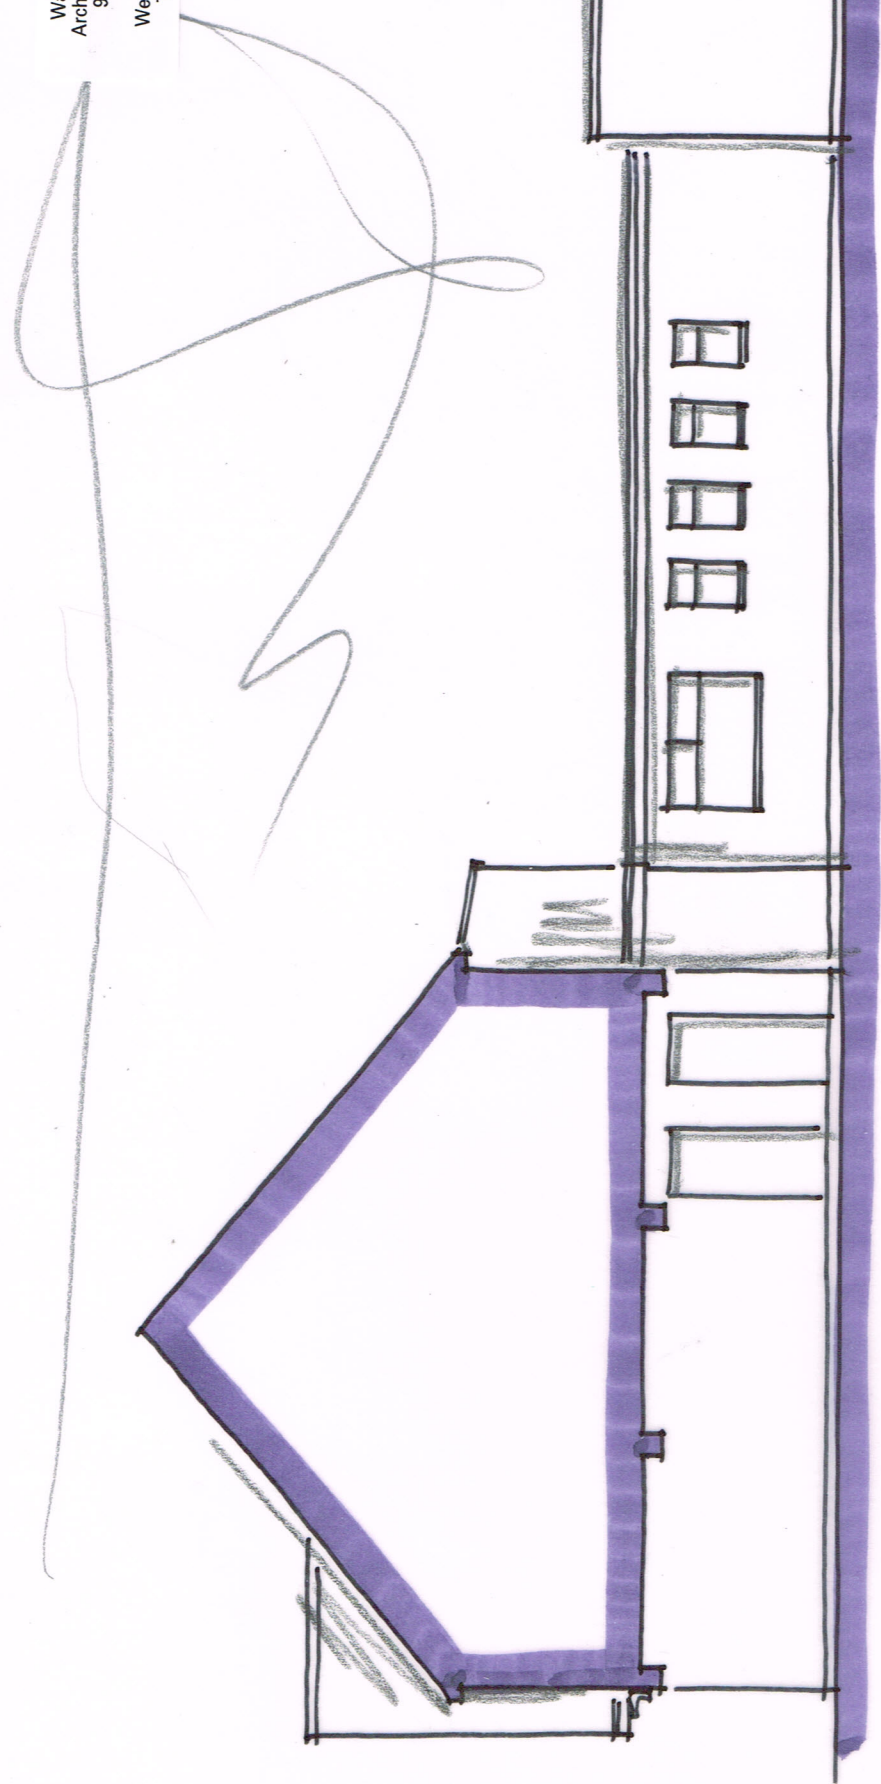


FRONT ELEVATION 1:100@ A3

0 1 2 3 4 5m
metres

SIDE

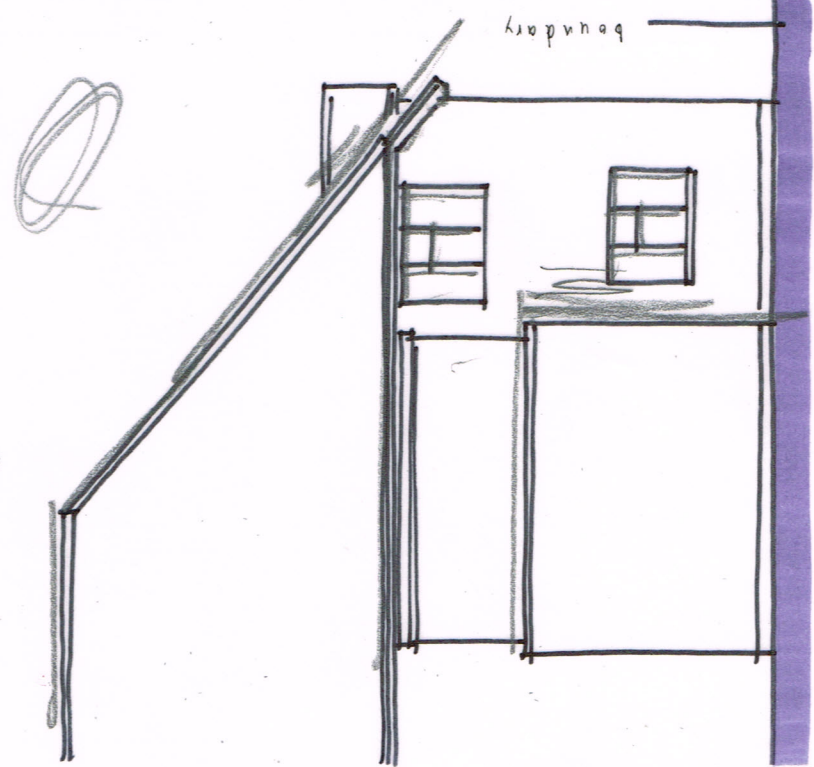

SIDE

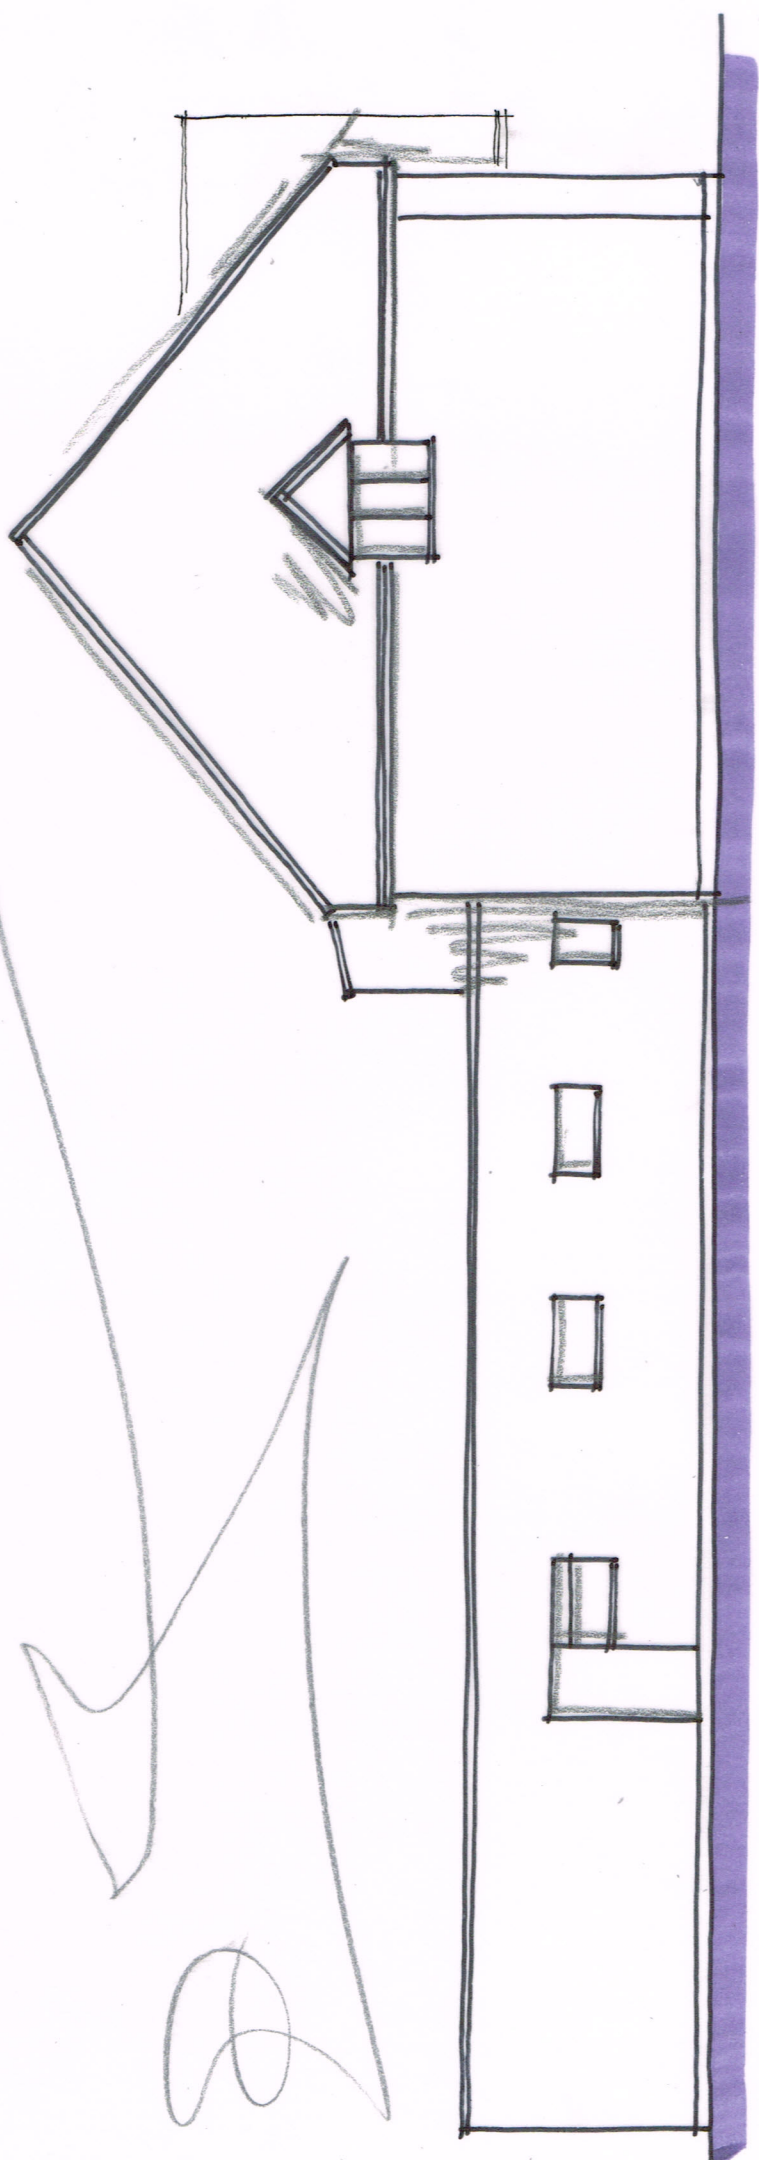

REAR