

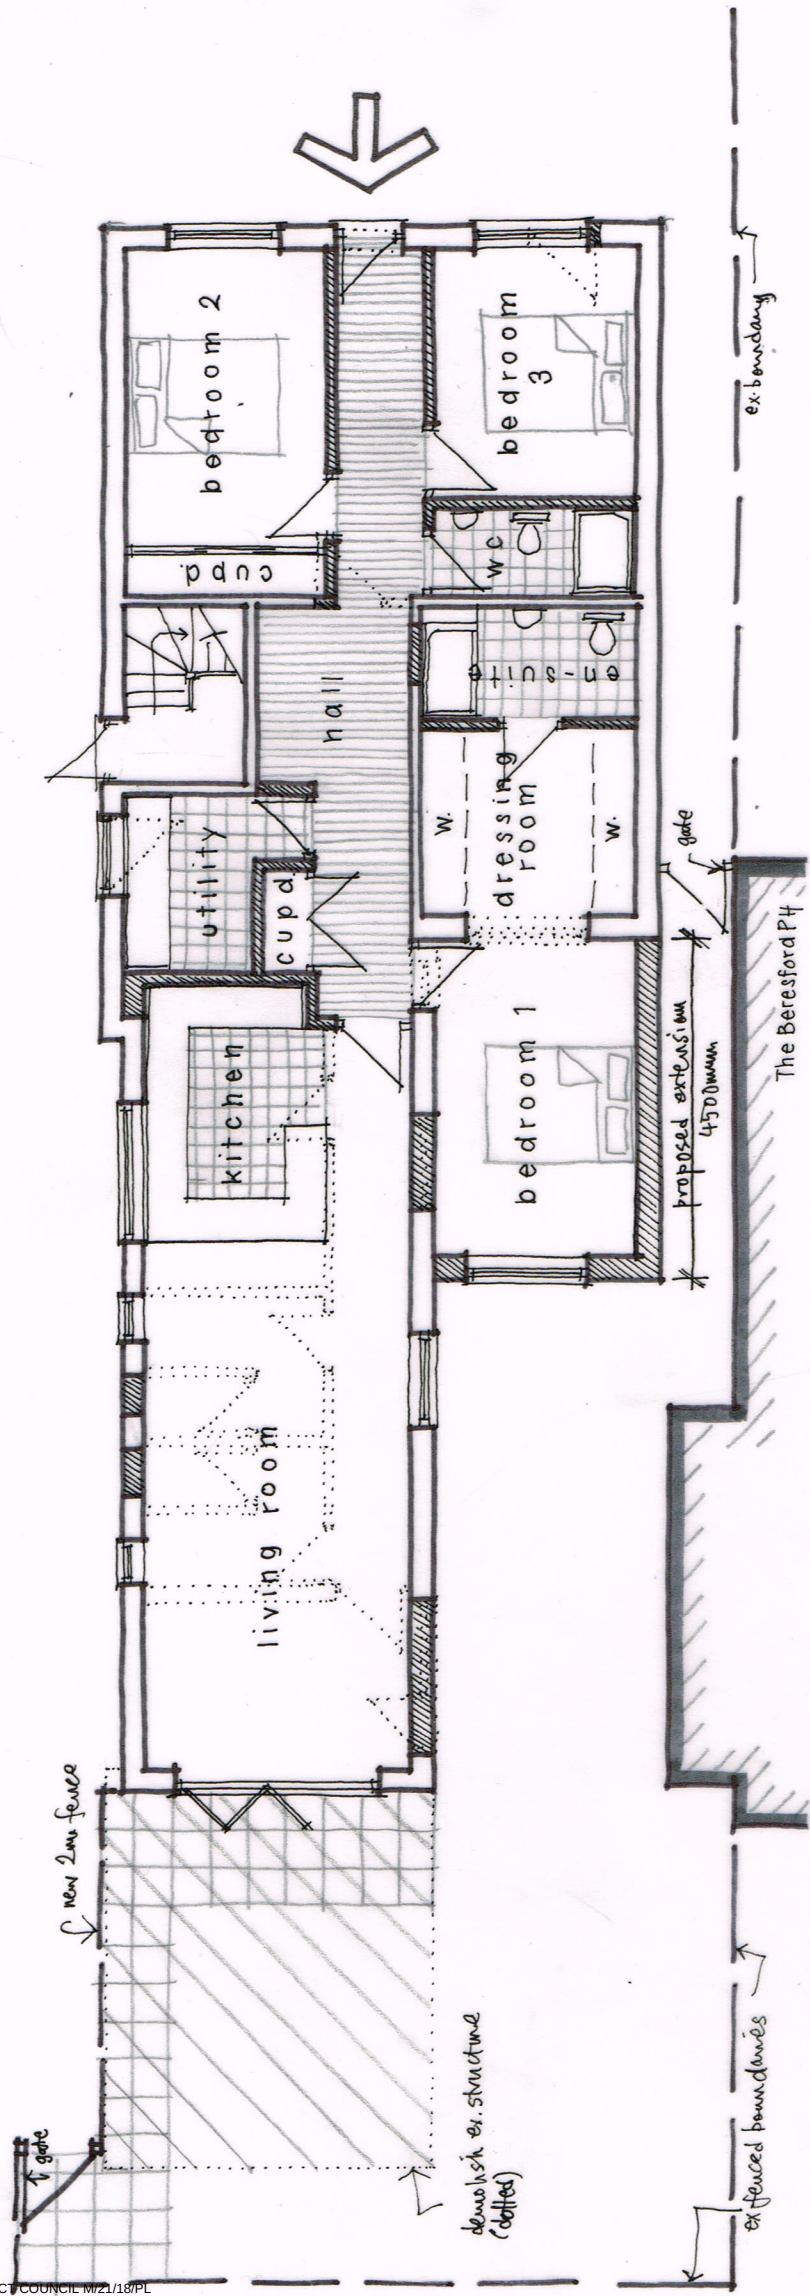


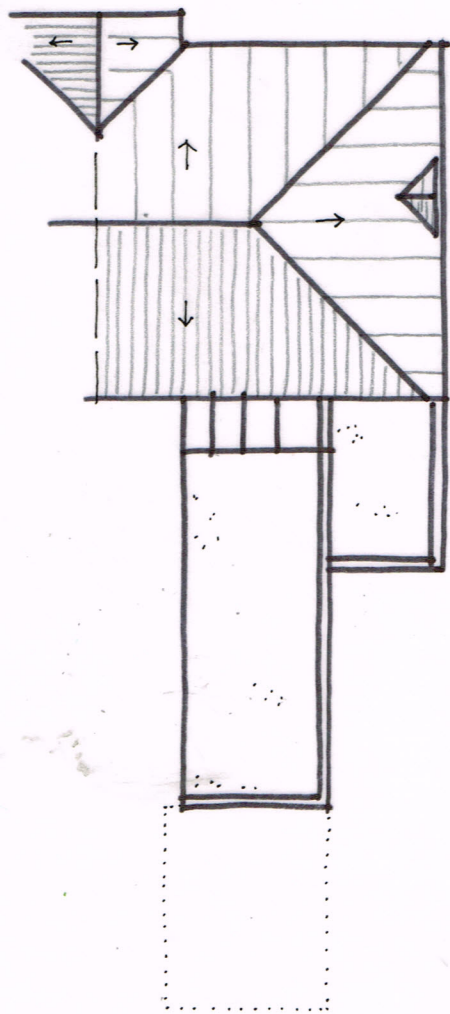

GROUND FLOOR PLAN 1:100@ A3 / 1:50@ A1

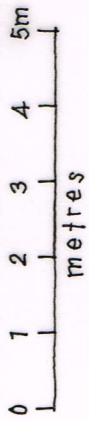

ROOF PLAN 1:200