



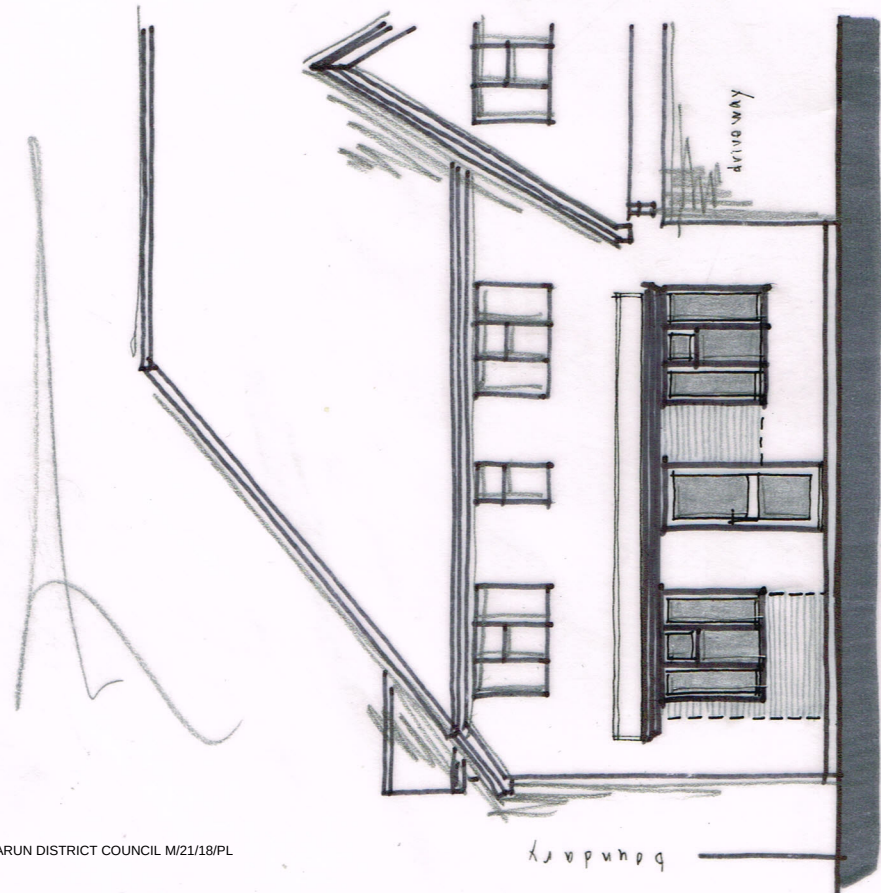


FRONT ELEVATION 1:100 @ A3
1:50 @ A1


0 1 2 3 4 5m
metres

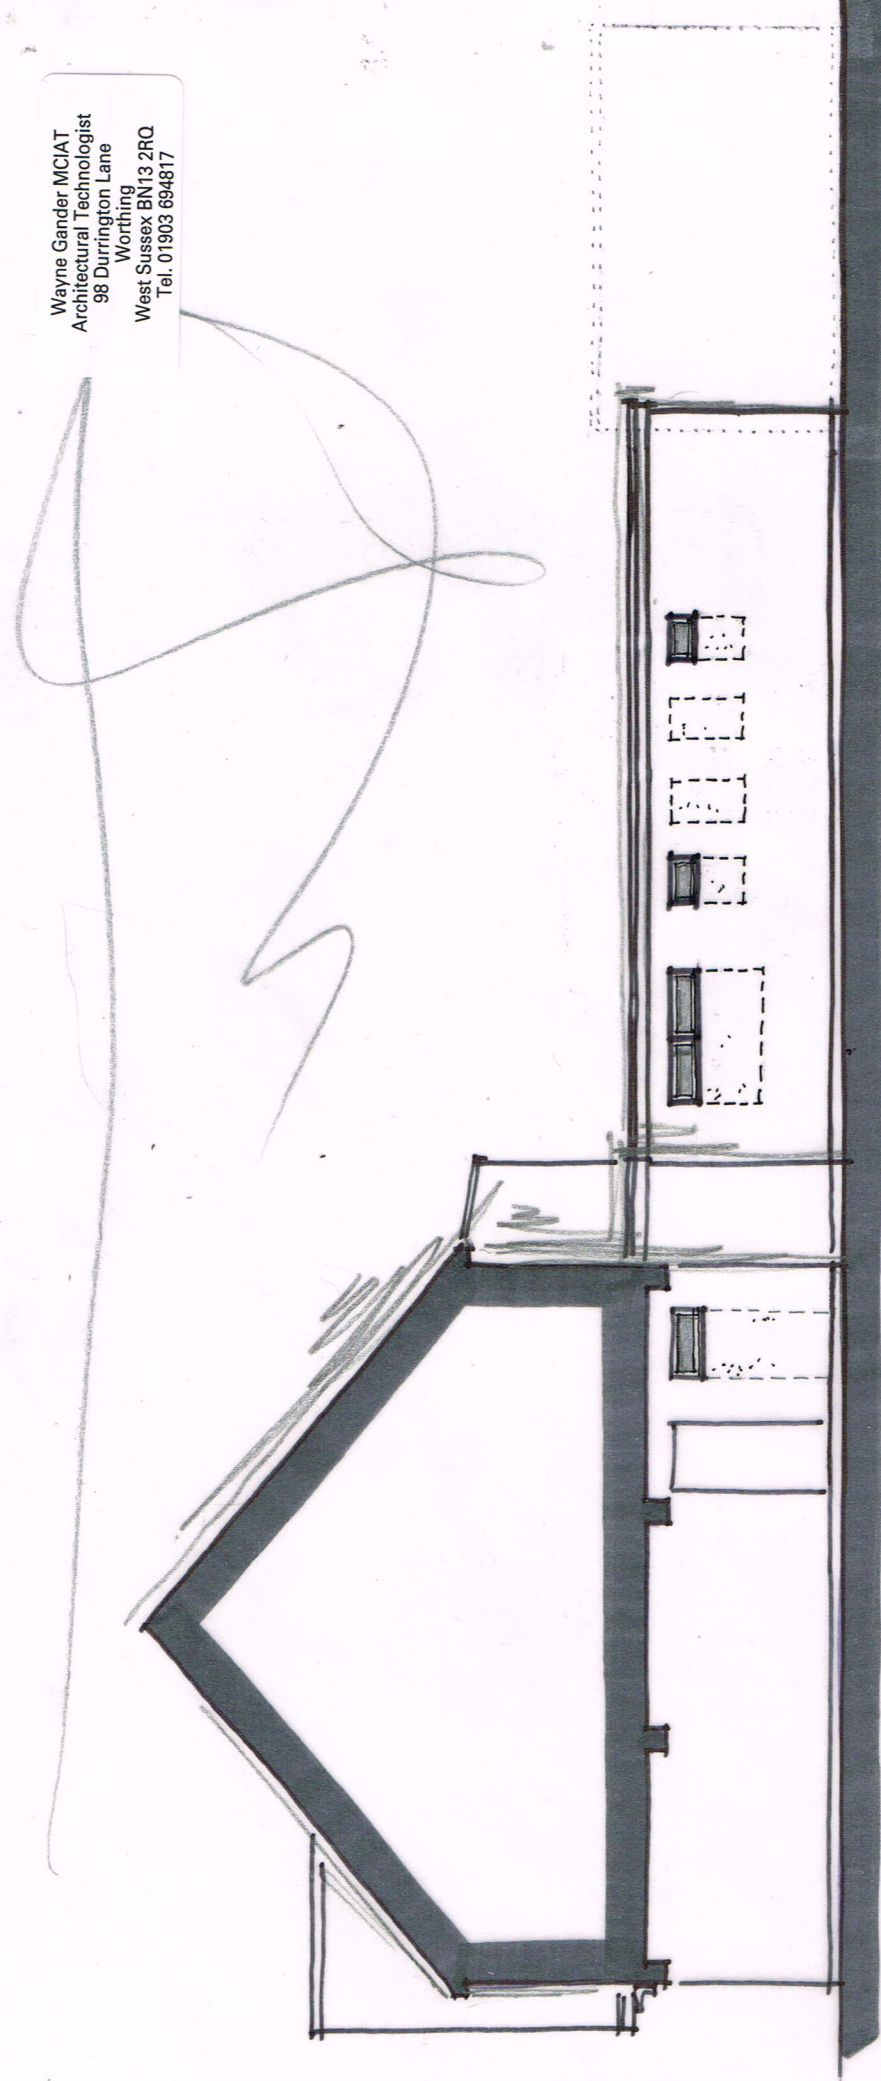

SIDE
(e)

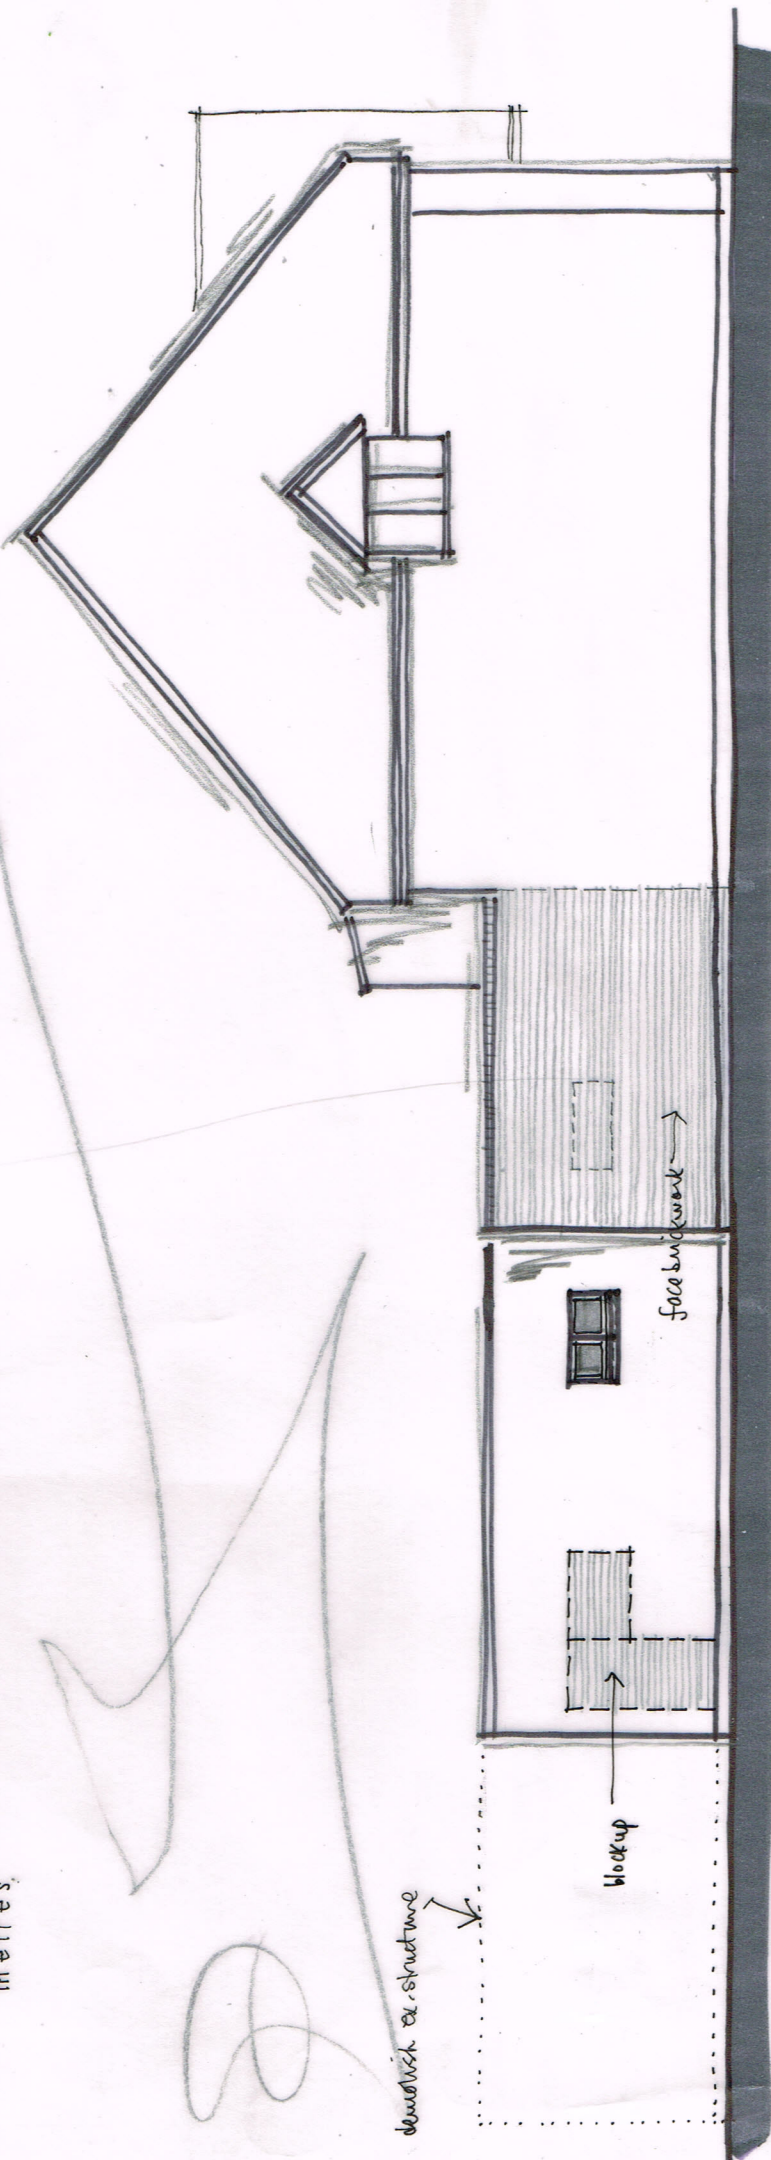

SIDE (w)

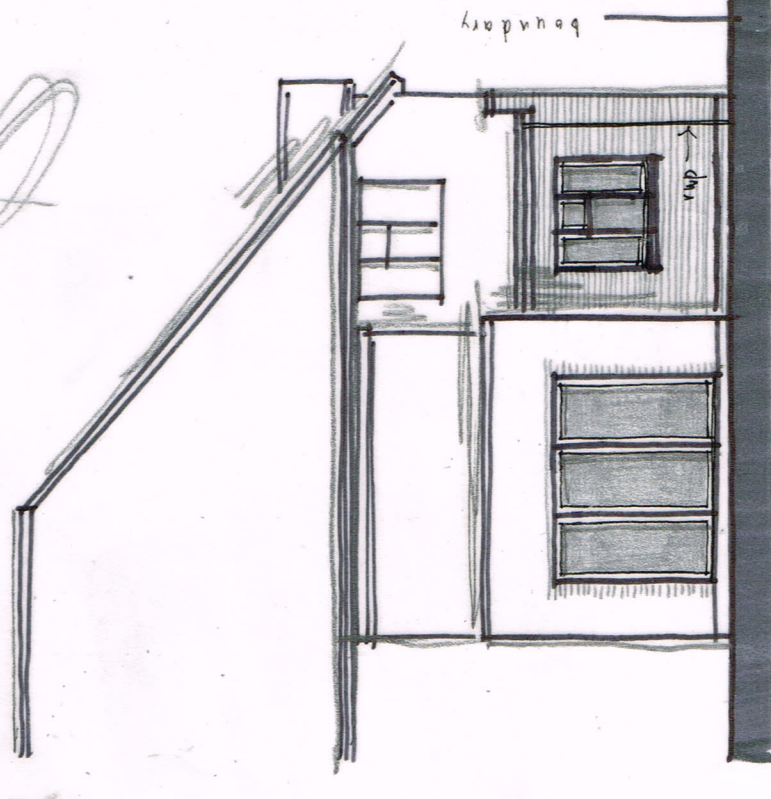

REAR
(n)