




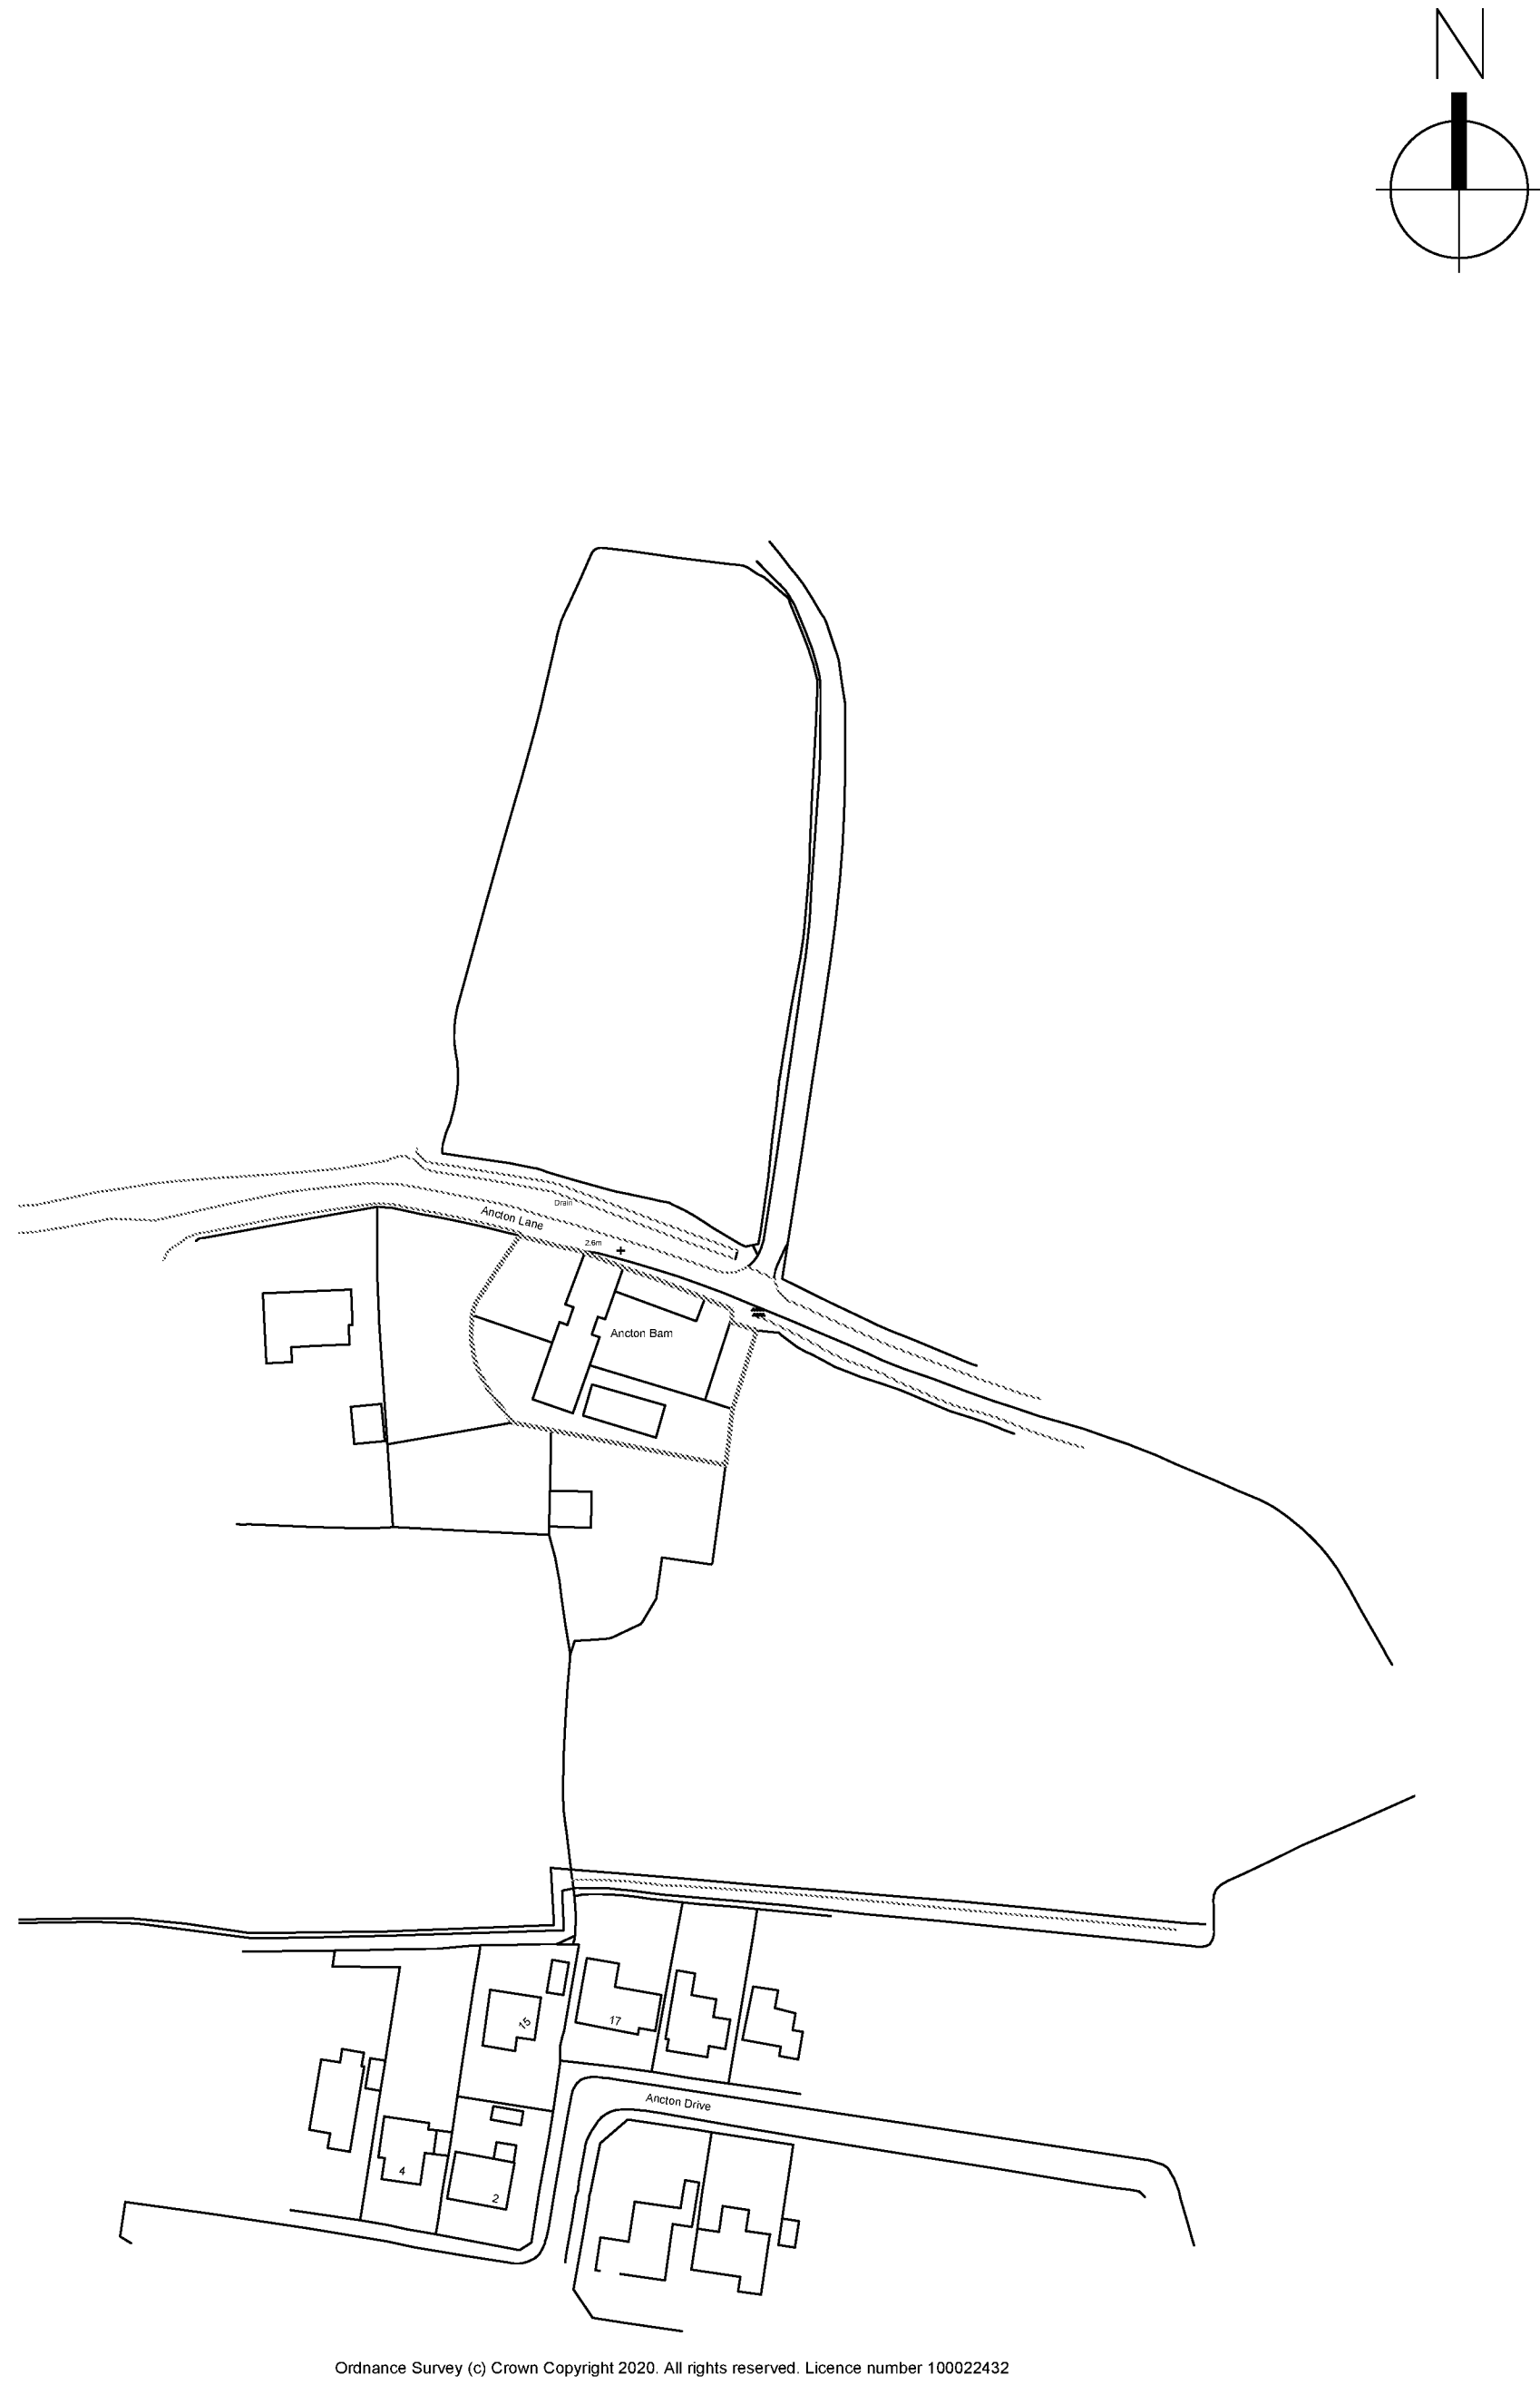

Location Plan 1:1250

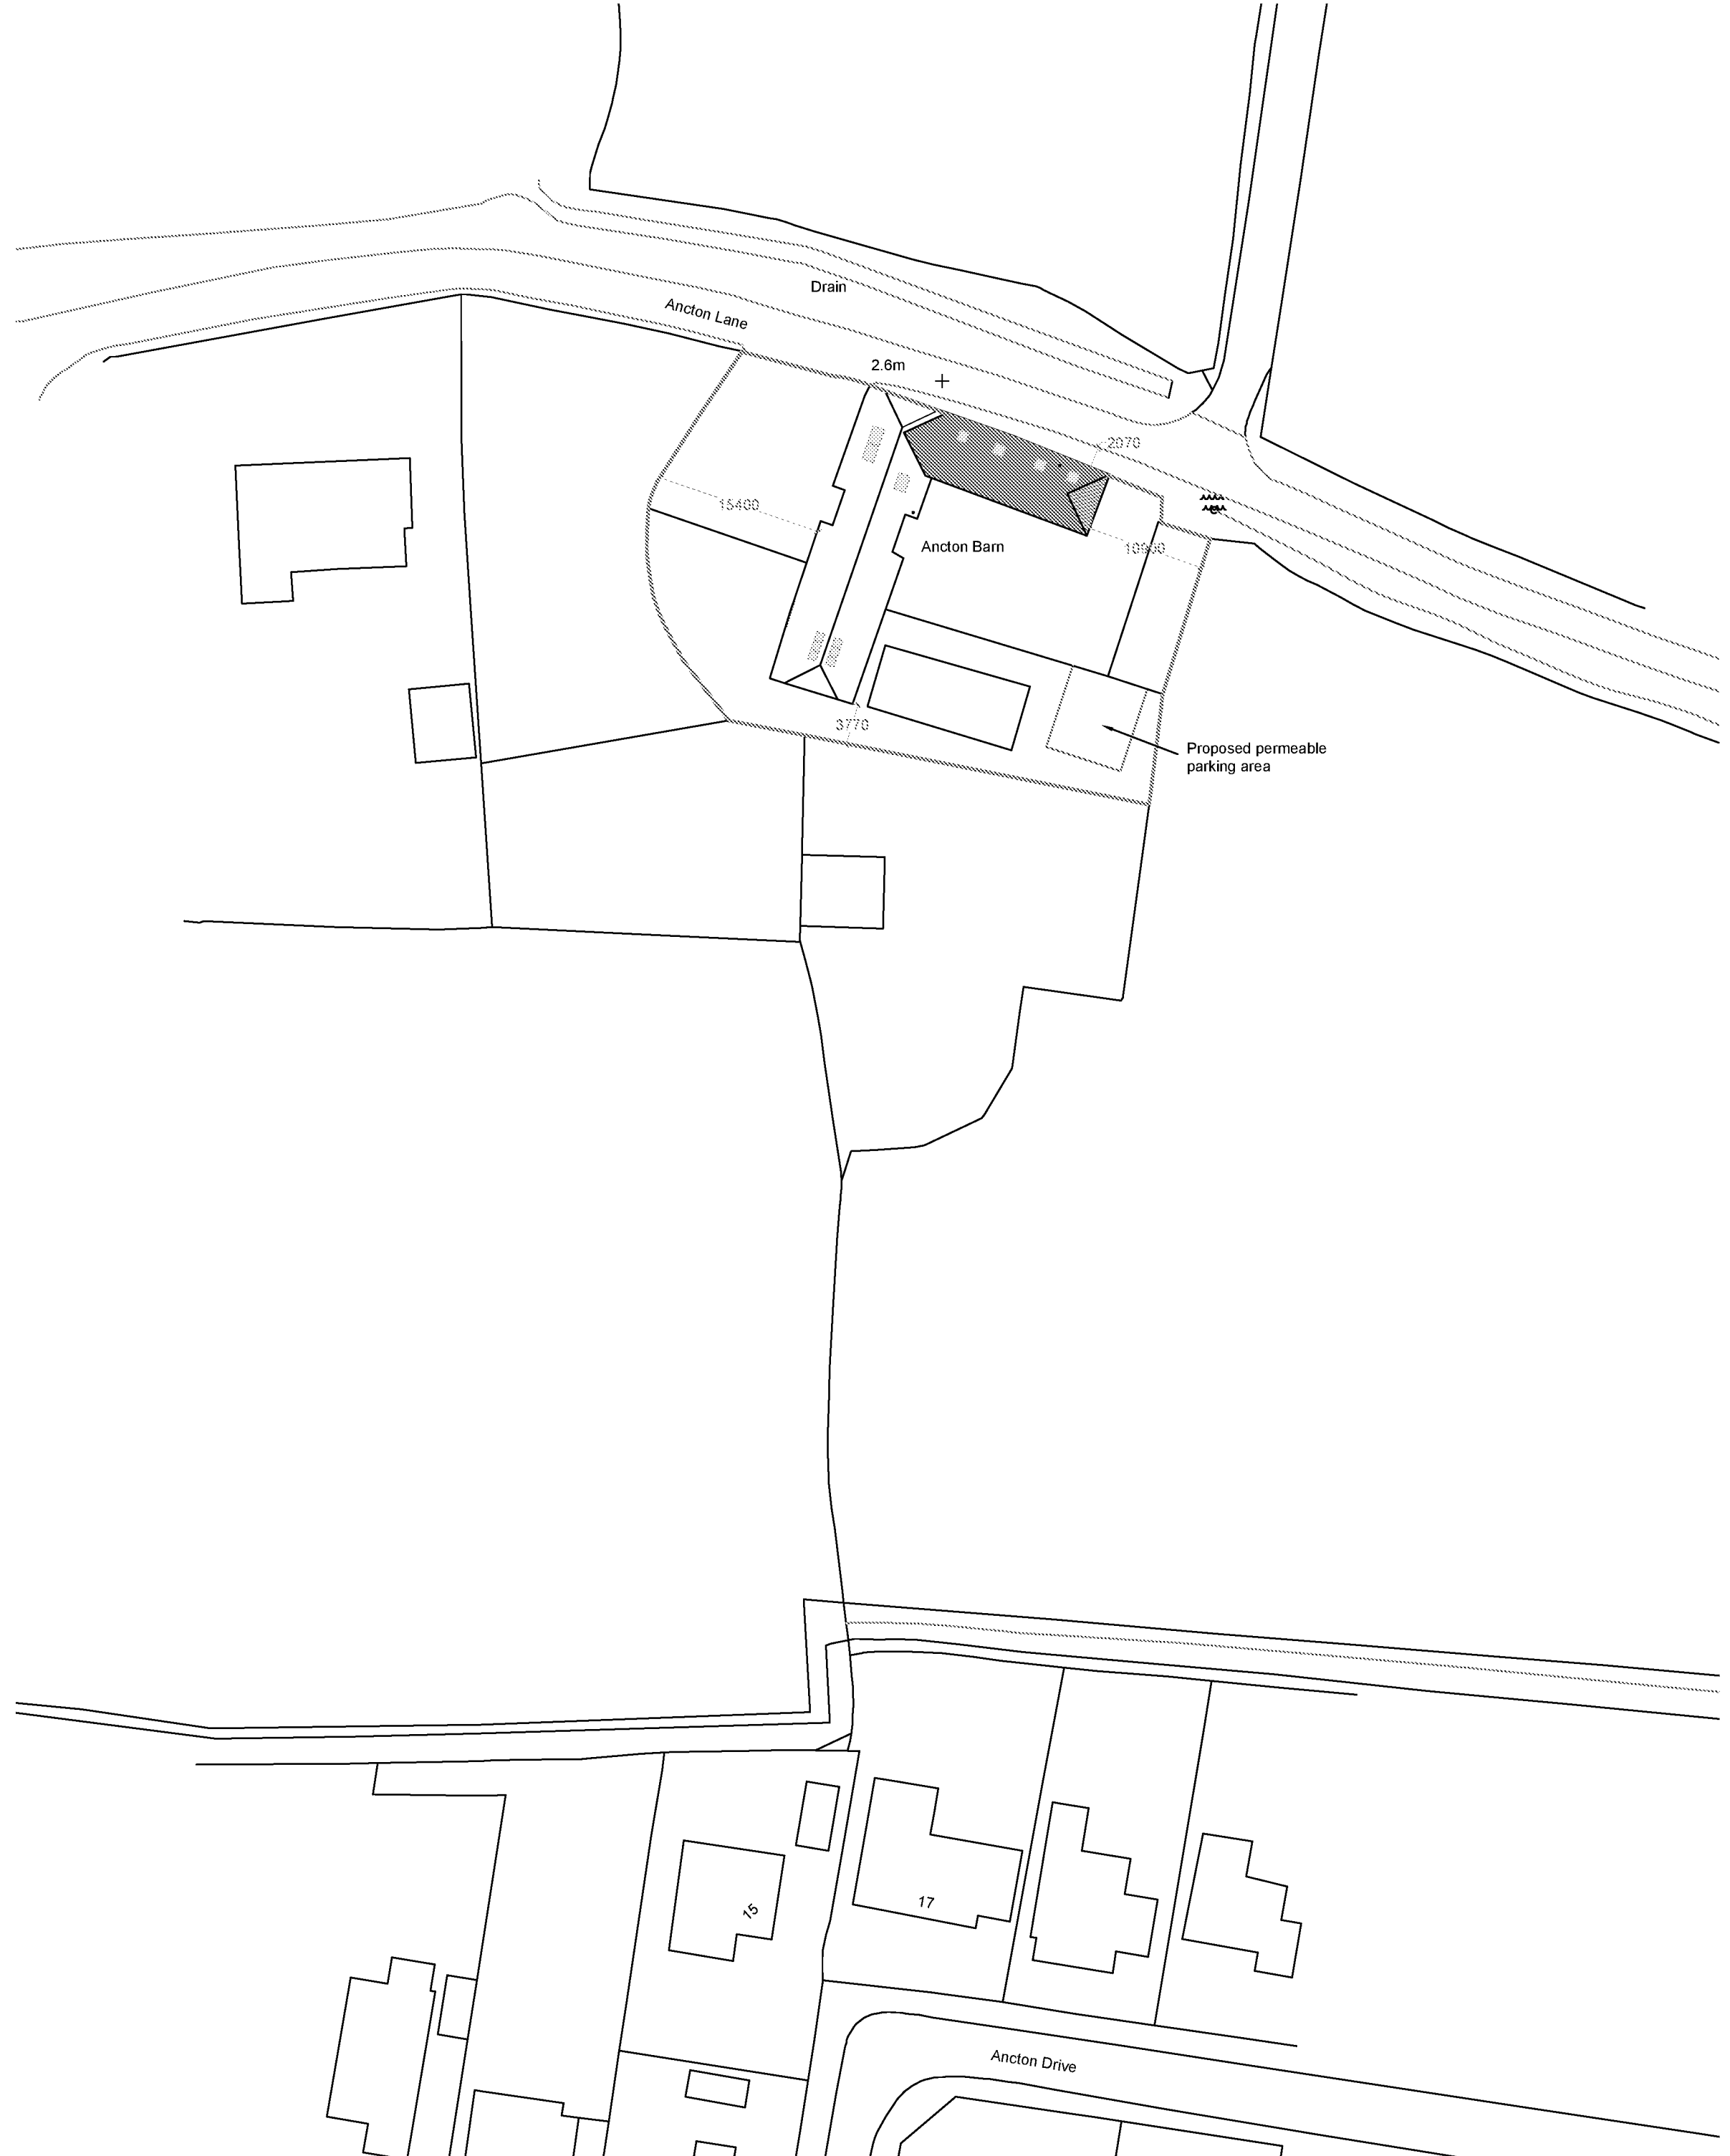

Block Plan 1:500

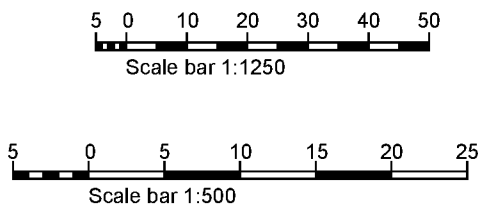

Notes:
Red line depicts boundary of application site
Hatching depicts proposals

Revisions:
A Addition of proposed parking area and slight amendment to red outline of boundary to accord with Land Registry plan 26/1/21 AP
B Kitchen skylights updated, additional flue shown 21/3/22 ALP

This drawing is the property of Fuller Associates and is not to be copied, reproduced, retained or disclosed to any unauthorised person, either wholly or in part without prior consent. Do not scale from this drawing except for Planning purposes. Use all figured dimensions only. All figured dimensions to be checked on site prior to construction. All discrepancies, errors and omissions to be reported to Fuller Associates prior to construction. Layout and dimensions existing building to be checked on site.

Chartered Surveyors • Architectural Design

FULLER ASSOCIATES

10-11 The Parade, Willoughby Crescent,
East Preston, West Sussex BN16 1NS

tel 01903 774754

email architectural@fuller-associates.co.uk
www.fuller-associates.co.uk

Job Title
Ancton Barn, Ancton

Client
Mr J Baderman

Drawing Name
Location Plan and Block Plan

Drawing Status
Planning

Drawn by ALP Date Dec 20
Checked by DF Date Dec 20

Drawing Scale
1:1250, 1:500 at A1

Drawing No Status Revision
203109/ 07 B